


GREENVALE, BAMFORD

general notes:
copyright reserved to mck associates ltd. and this drawing may not be used or reproduced without prior written consent.

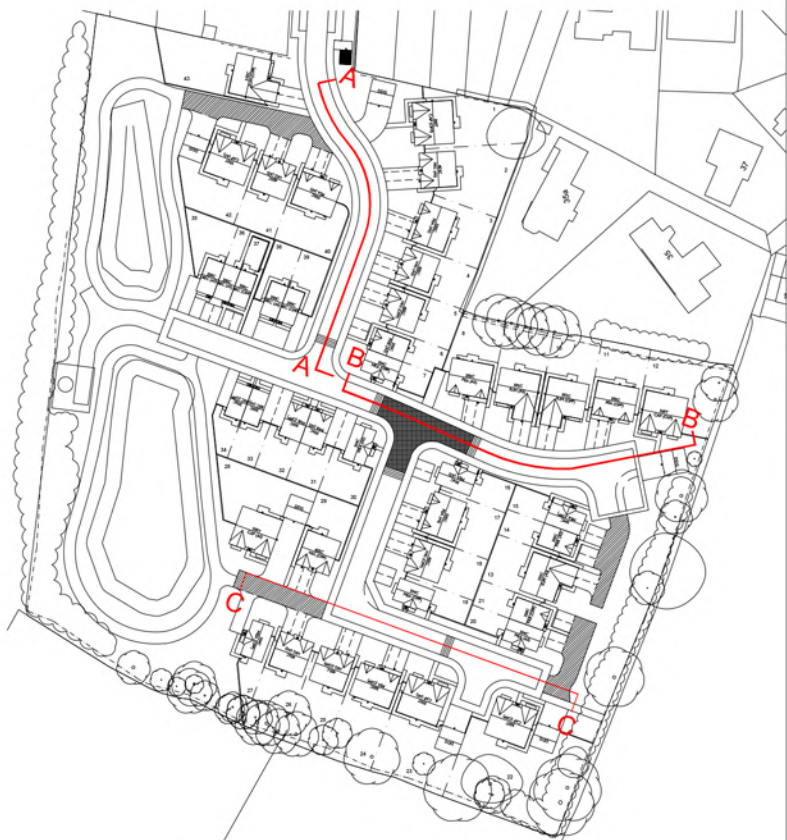

Street Scene A-A



Street Scene B-B



Street Scene C-C

A	01/04/2025	ELC	Existing Tree Groups removed.
Rev.	Date	By	Description

Client:

Wain
HOMES

mck associates limited
architecture | building surveying | urban design

burnaby villa ■ 48 watling street road ■ fulwood ■ preston ■ pr2 8bp
tel: 01772 774510 fax: 01772 774511 email mck@mckassociates.co.uk


Project:

GREENVAL
BAMFORD
ROCHDALE

Drawing Title:

STREET SCENES

Drawn: ELC	Checked:	Scale: 1:200	Date: 26/03/2025
Job No: 23-025	Drawing No: 411	Rev: A	

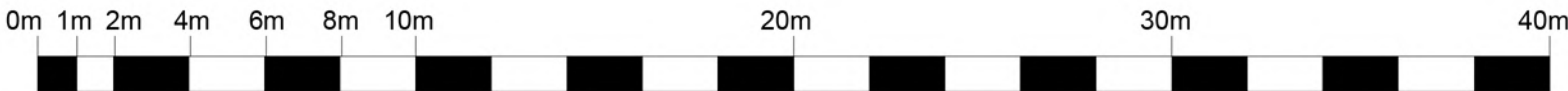

1 : 200

Doc. Name & Location: Z:\Jobs\2023\Jobs\23-025 Wain Homes - Greenval, Bamford, Rochdale\Drawings\Planning\23-025-411 Street Scenes Rev A.dwg

A2

PLANNING