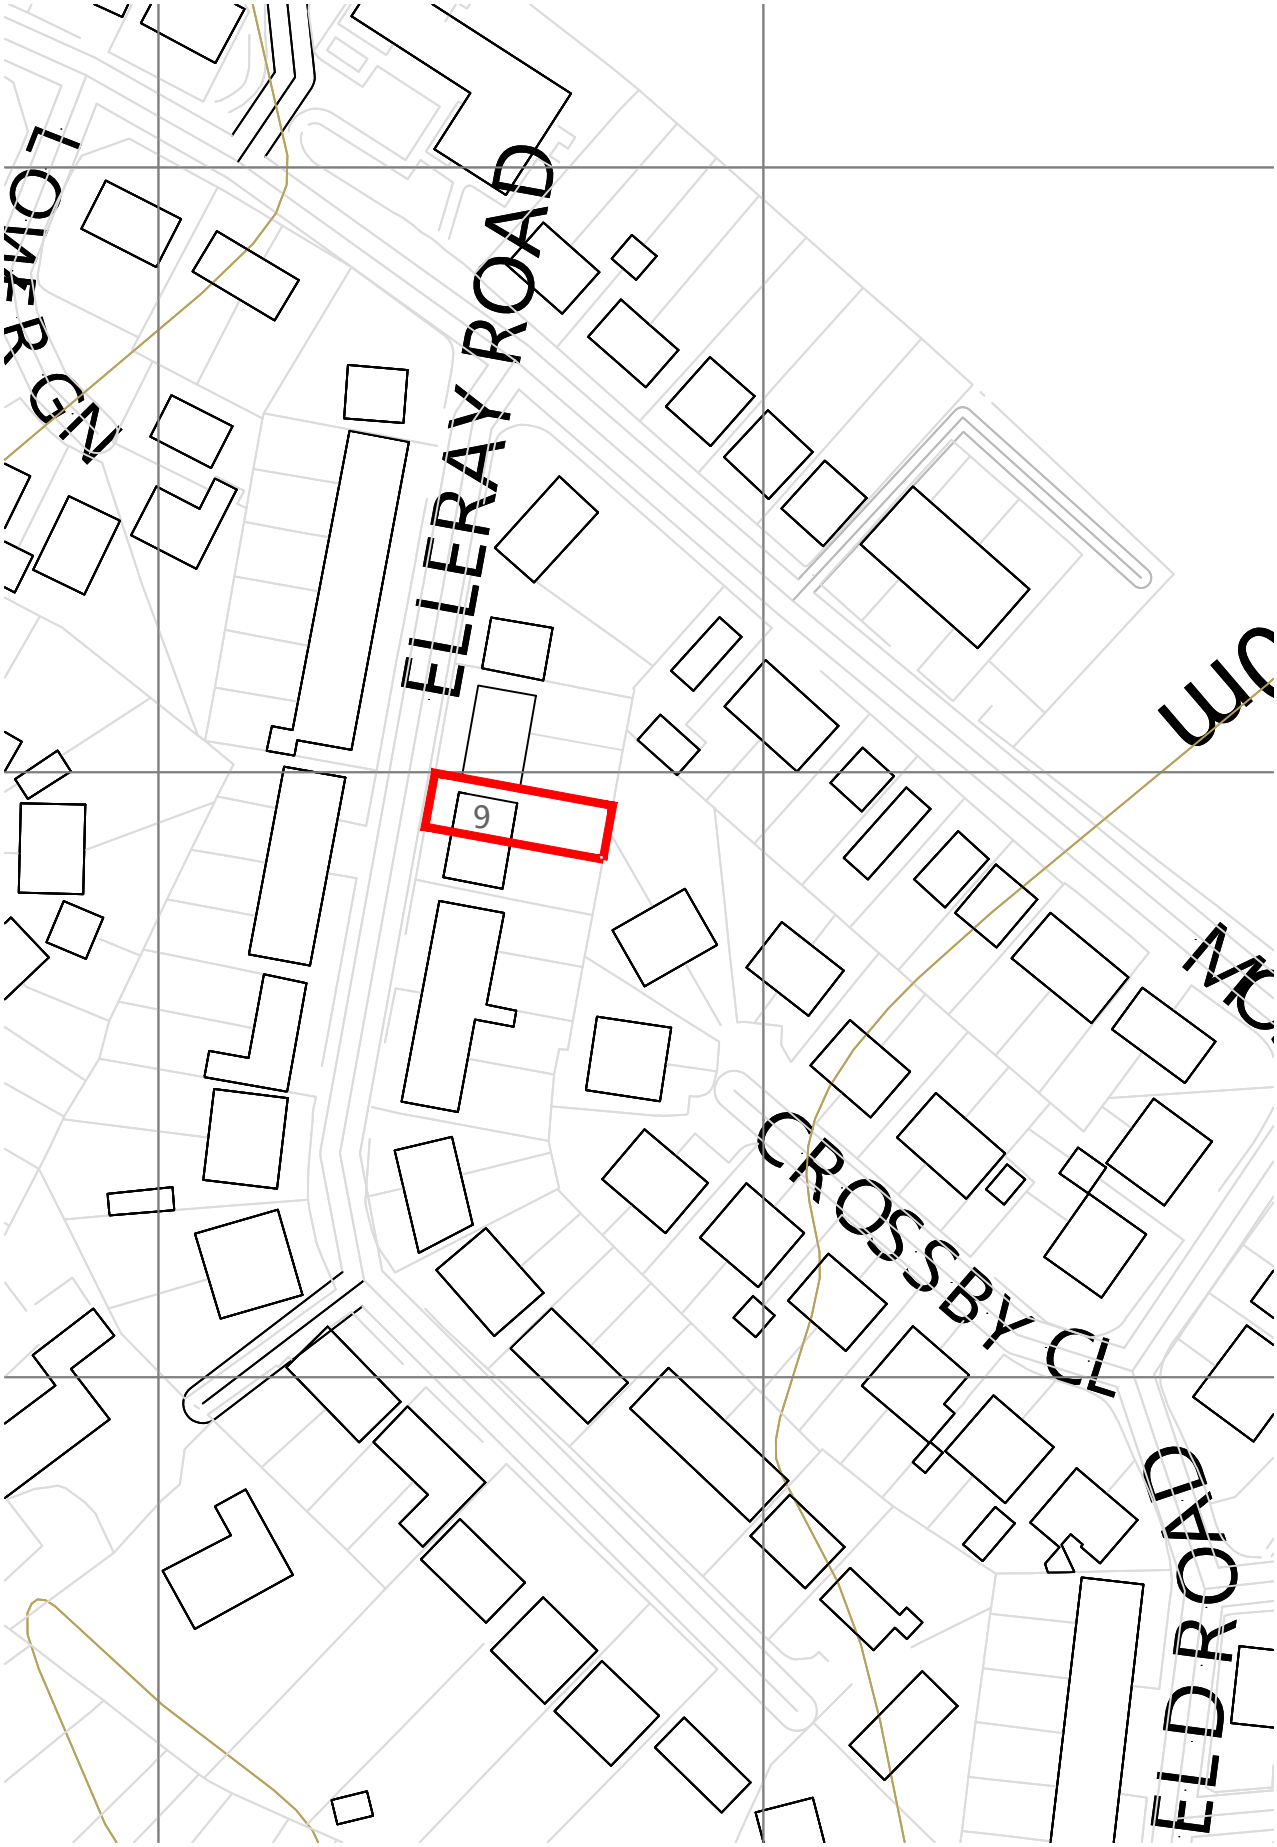

©Crown Copyright. All rights reserved. Licence no. 100041041

9 ELLERAY RD, ALKRINGTON, MIDDLETON, MANCHESTER M24 1NY
NORTH UP
LOCATION PLAN SCALE 1:1250