


1 Front Elevation Proposed
1 : 200



2 Side Elevation Proposed
1 : 200

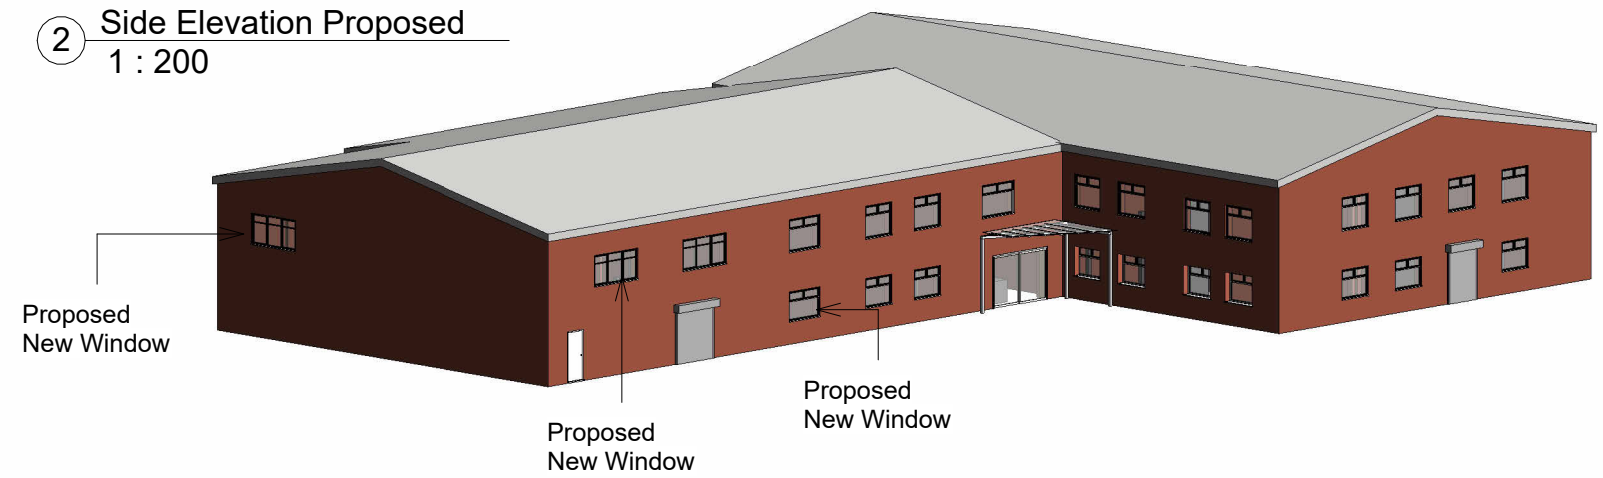

3 3d Visual - Proposed