



NOTES

Copyright: All rights reserved. This drawing must not be reproduced without the permission of Ellis Williams.
Dimensions are in millimetres unless specified.


Rev	Date	Notes	By	Che
P9	12.06.23	Stage 3 Issue	JP	AS
P8	14.12.21	PLANNING	AS	ME
P7	02.12.21	Planning Consultants & PCSA comments Incorporated	HTP	ME
P6	12.11.21	PCSA Issue	HTP/AS	ME
P5	02.11.21	CEM 6 Updates	HTP / AS	DT

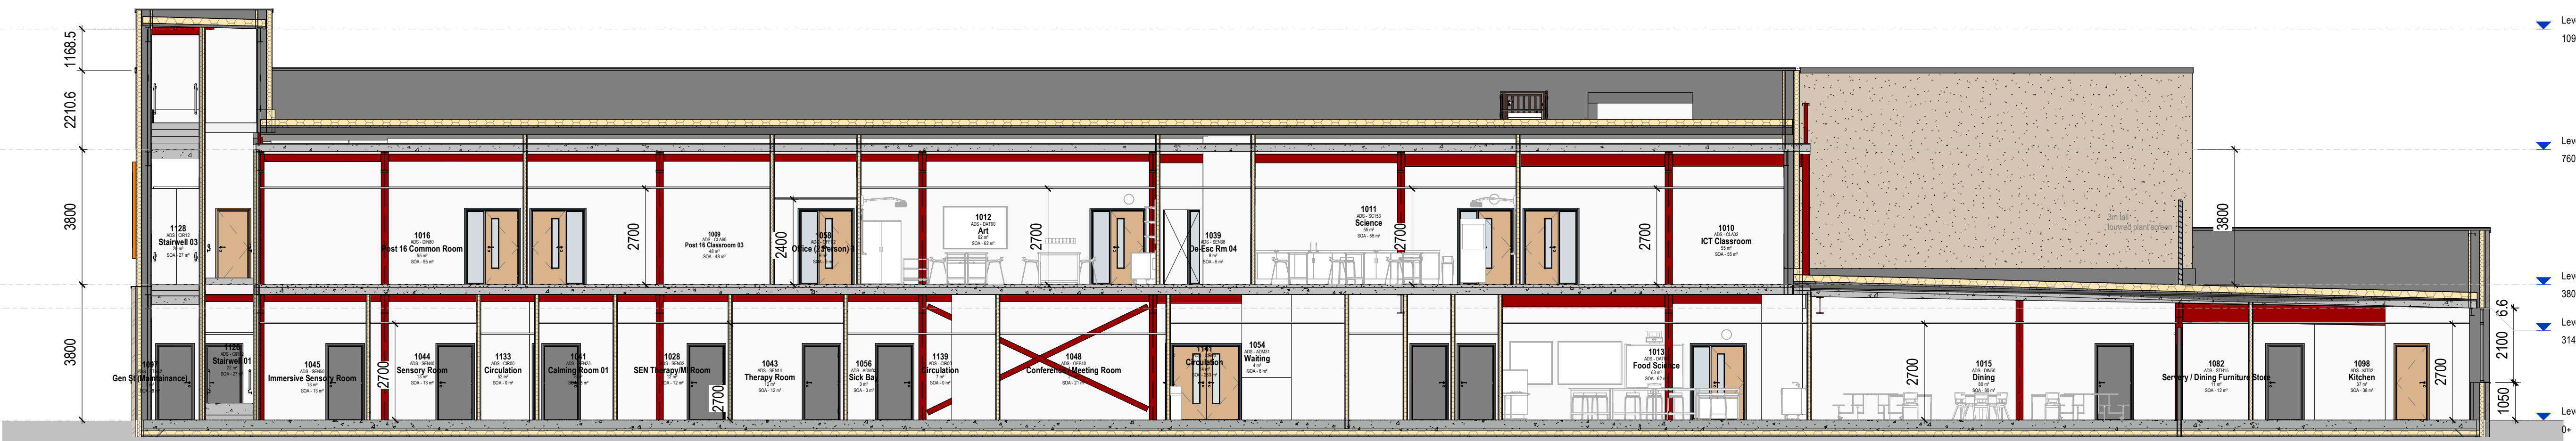

A (06)_SectAA

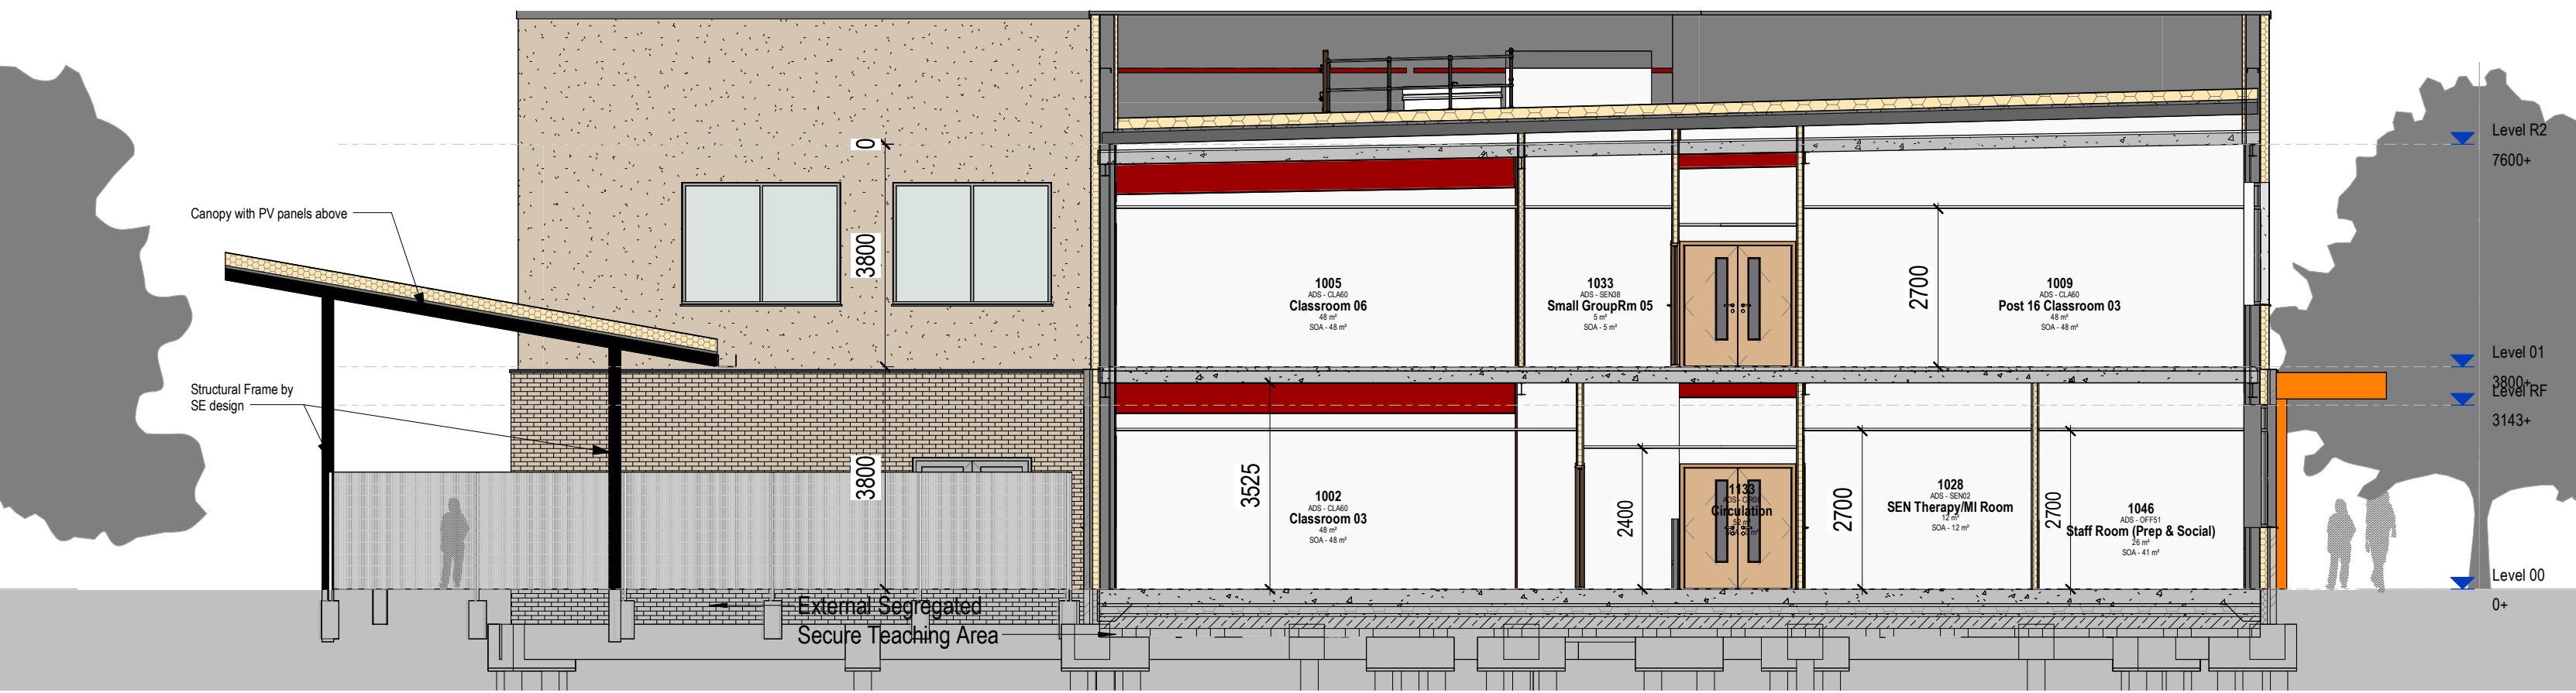

B (06)_SectBB

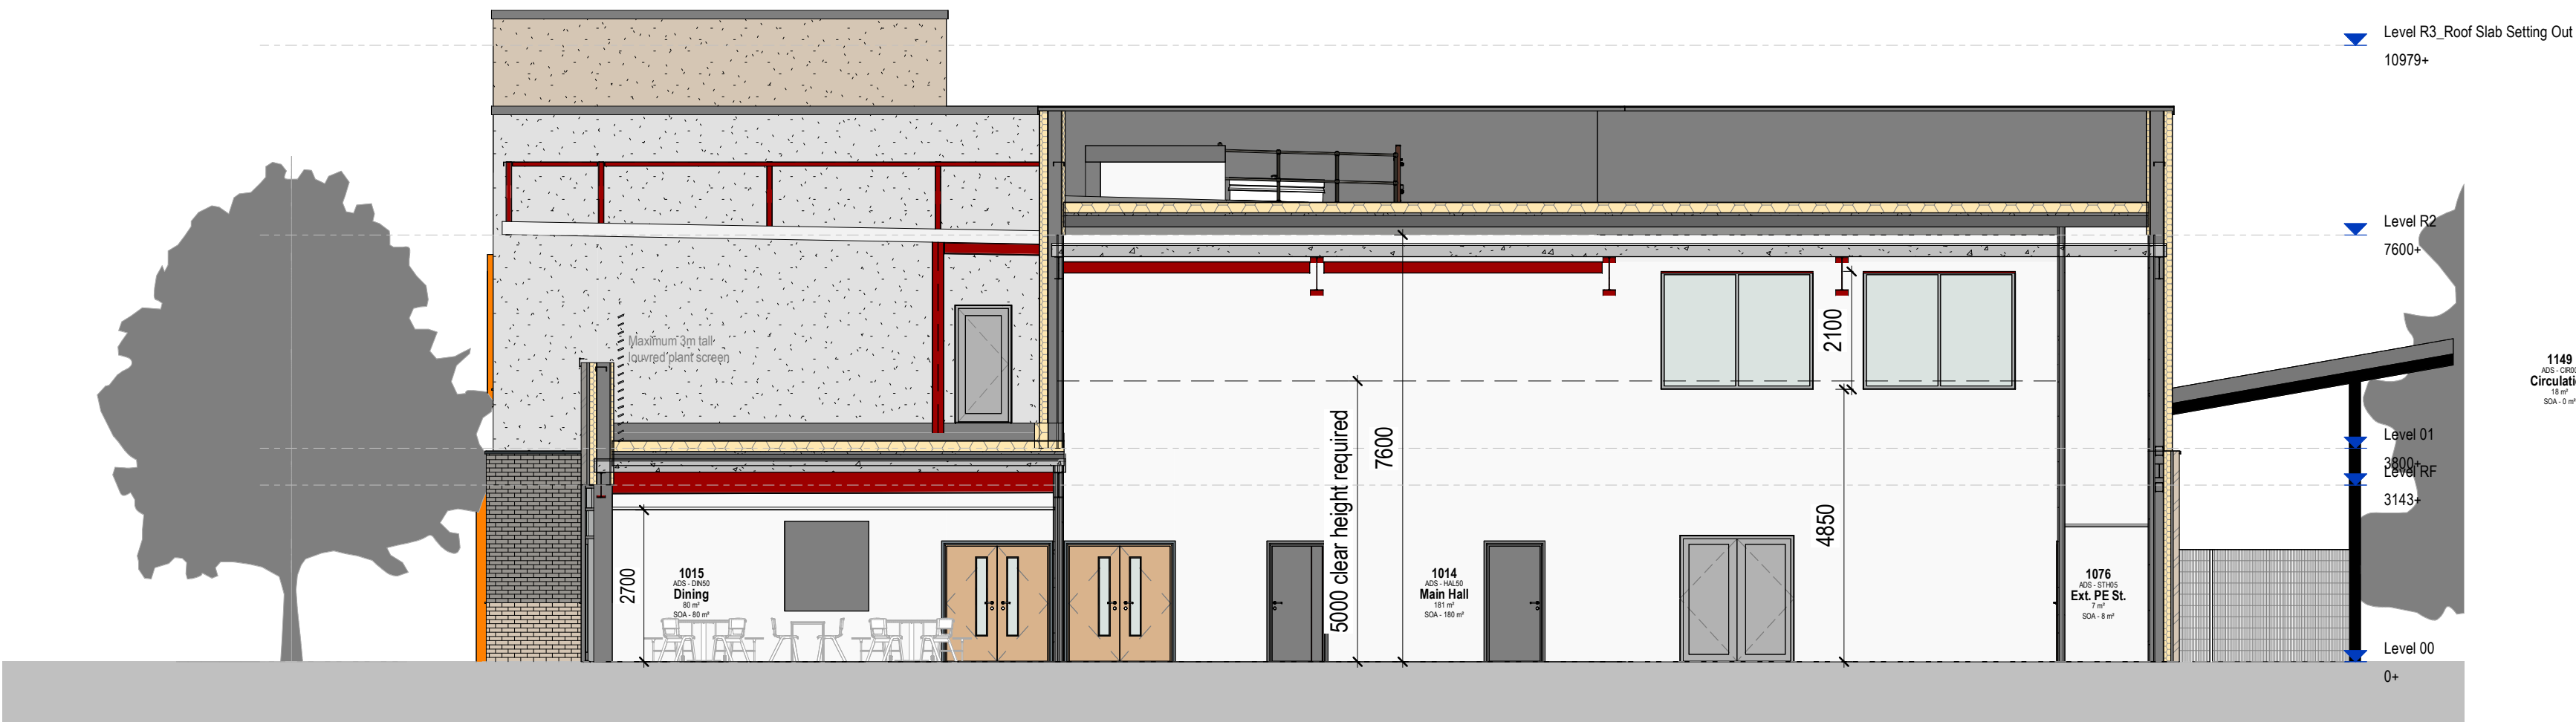


C (06)_SectCC




D (06)_SectDD




E (06)_SectEE

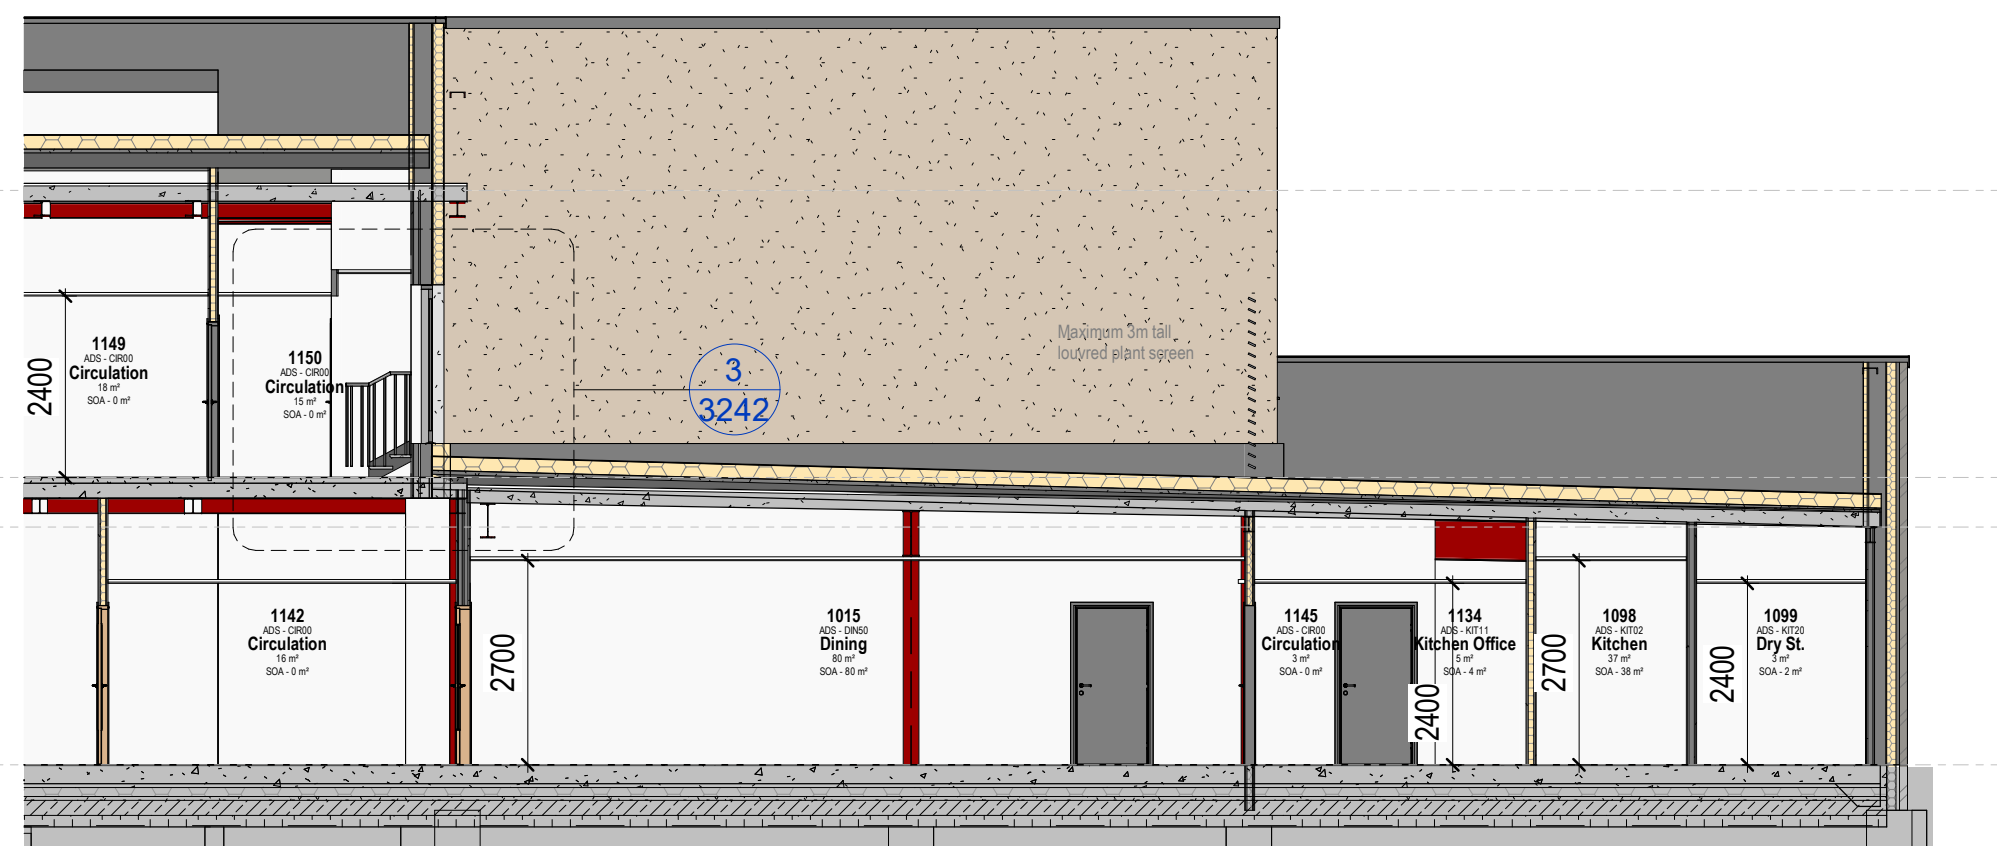

F (06)_SectFF

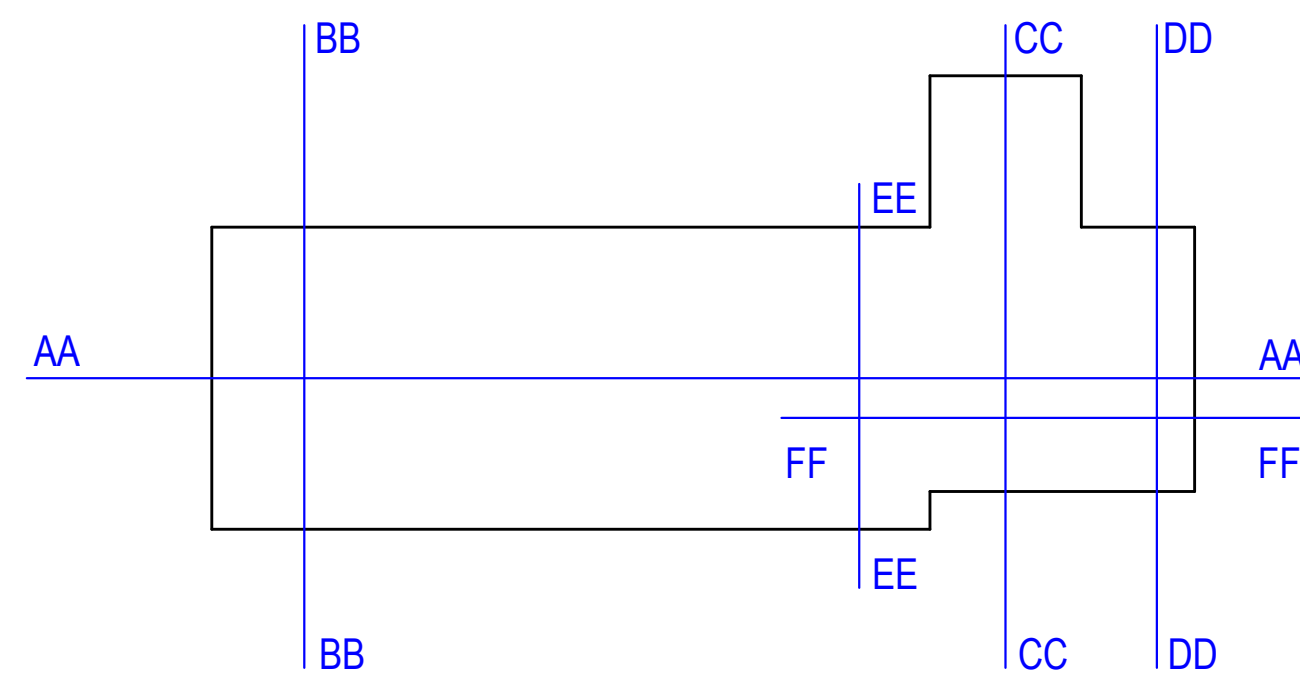

Plan Key

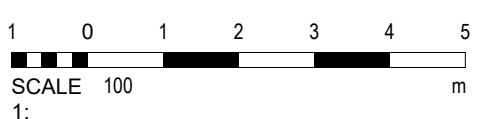

elliswilliams

Project Number: 2718
Project Name: FS0911 Rochdale SEND

Drawing Status: S3
Drawing Number: FS0911- EWA- ZZ- ZZ- D- A- 0601
Drawing Name: Proposed Sections

Date: 09.11.2021
Drawn By: HTP
Rev: P9
Scale: As indicated
@A1

Wellfield Chester Road Preston Brook WA7 3BA
T: 01928 752200 E: info@ewa.co.uk W: ewa.co.uk