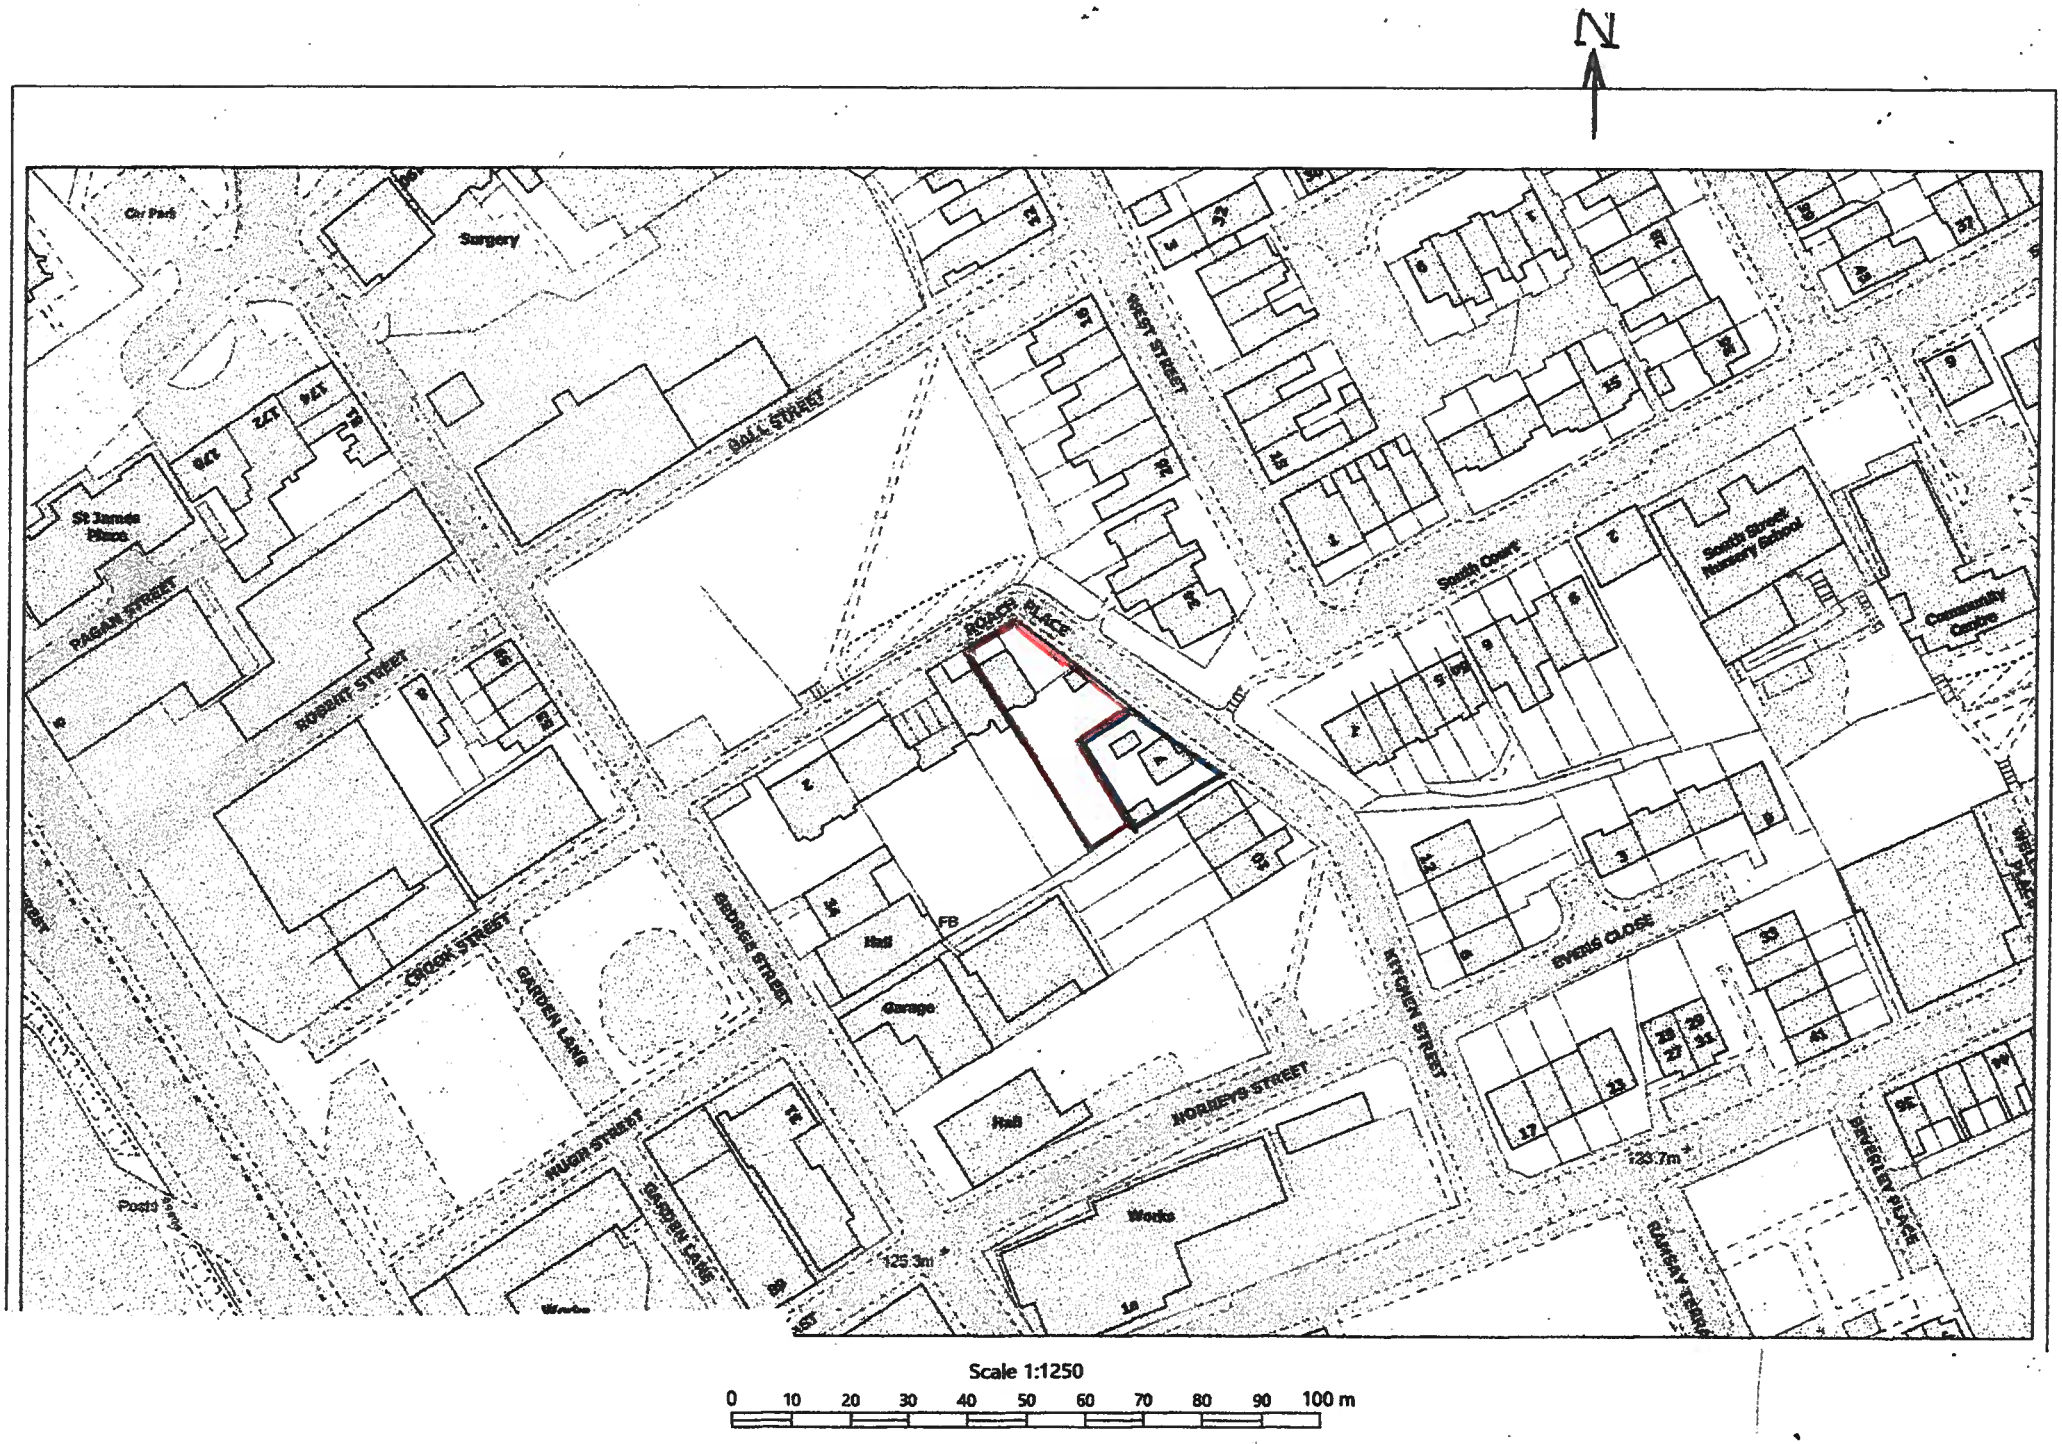
N
Surgery
Car Park
St James Place
PAGAN STREET
ROBERT STREET
GALL STREET
WEST STREET
ROACH PLACE
South Court
South Street Nursery School
Community Centre
CROOK STREET
GARDEN LANE
BEDREE STREET
Hall
FB
Garage
Hall
HORREYS STREET
KITCHEN STREET
EVENS CLOSE
HUGH STREET
GARDEN LANE
Works
125.3m
133.7m
BEVERLEY PLACE
Scale 1:1250
0 10 20 30 40 50 60 70 80 90 100 m