

SOUTH ELEVATION

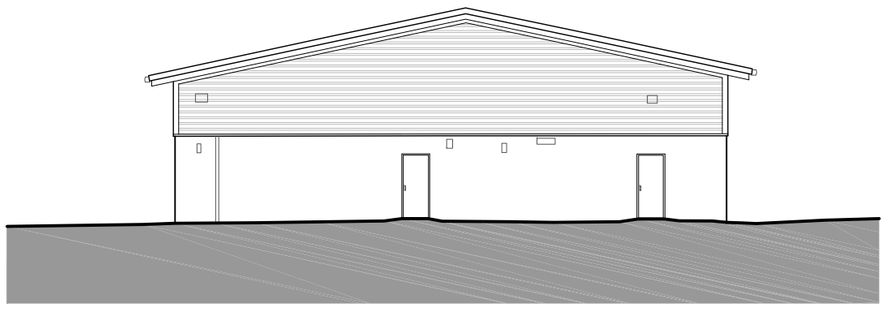

EAST ELEVATION

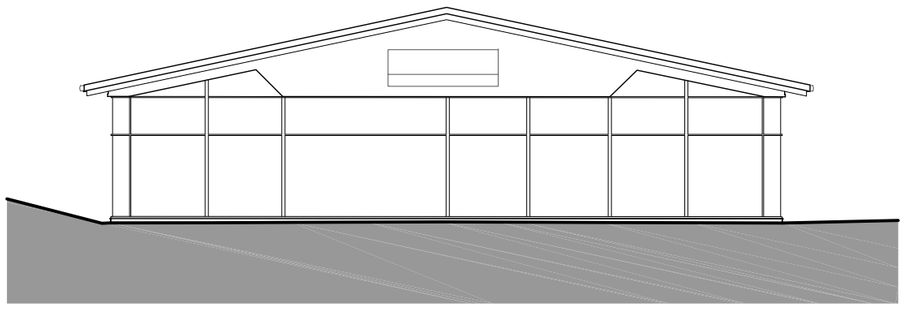

WEST ELEVATION



NORTH ELEVATION

Note:

This drawing should not be scaled unless for planning application purposes. Work to figured dimensions only.

All dimensions and levels to be checked on site.

Land registry title and ownership boundaries are produced by Studio KMA using all reasonable endeavours. We cannot be held responsible for scale discrepancy of plans supplied to us.

Any discrepancies should be reported to Studio KMA at the address below.

This drawing should not be reproduced without written permission from Studio KMA.

Drawing Amendment:

rev	date	drawn	checked
-	22/05/19	CTW	AT

Initial Issue

0 2 4 6 8 10m

Scale 1:200 @ A3

Project Title

Rochdale
Manchester Road

Drawing Title

Existing
Elevations

Project No.
T772

Drawing No.
P004

Date
22.05.2019

Scale
1:200 @ A3

Stage
Stage 3

Revision
-

Drawn By
CTW

Auth By
AT

Studio KMA Limited
4 Cromwell Court
Brunswick Street
Oldham OL1 1ET
www.studiokma.co.uk

STUDIO