

LOCATION PLAN- MIDDLETON 2
1:2500

0 20 40 60 80 100 200 300 400 500

Do not scale this drawing
ashton smith to be notified of discrepancies in figured dimensions
Contractors must check all dimensions from site
This drawing is copyright and is for use on this site only
This drawing is to be used solely for information as entitled
For other information refer to the latest revision of any cross referenced drawing

LOCATION PLAN

= APPROXIMATE SITE BOUNDARY LINE

NOTES

NORTH

REV	DATE	DESCRIPTION	DRAWN BY	CHECKED BY

REVISIONS

PROJECT TITLE
TESCO MIDDLETON

DRAWING TITLE
LOCATION PLAN


DRAWING NO.	REVISION	DATE	DRAWN BY
P02		09.10.19	KN
SCALE	SHEET	STATUS	CHECKED BY
1:2500	A1	PLANNING	GC

Ashton Smith, Belvedere House, 2 Victoria Avenue, Harrogate, North Yorkshire, HG1 1EL
Tel: 01423 522882 Fax: 01423 565104
www.ashtonsmith.co.uk


CLIENT
TESCO

ashtonsmith beyond design

JOB NO. 19070

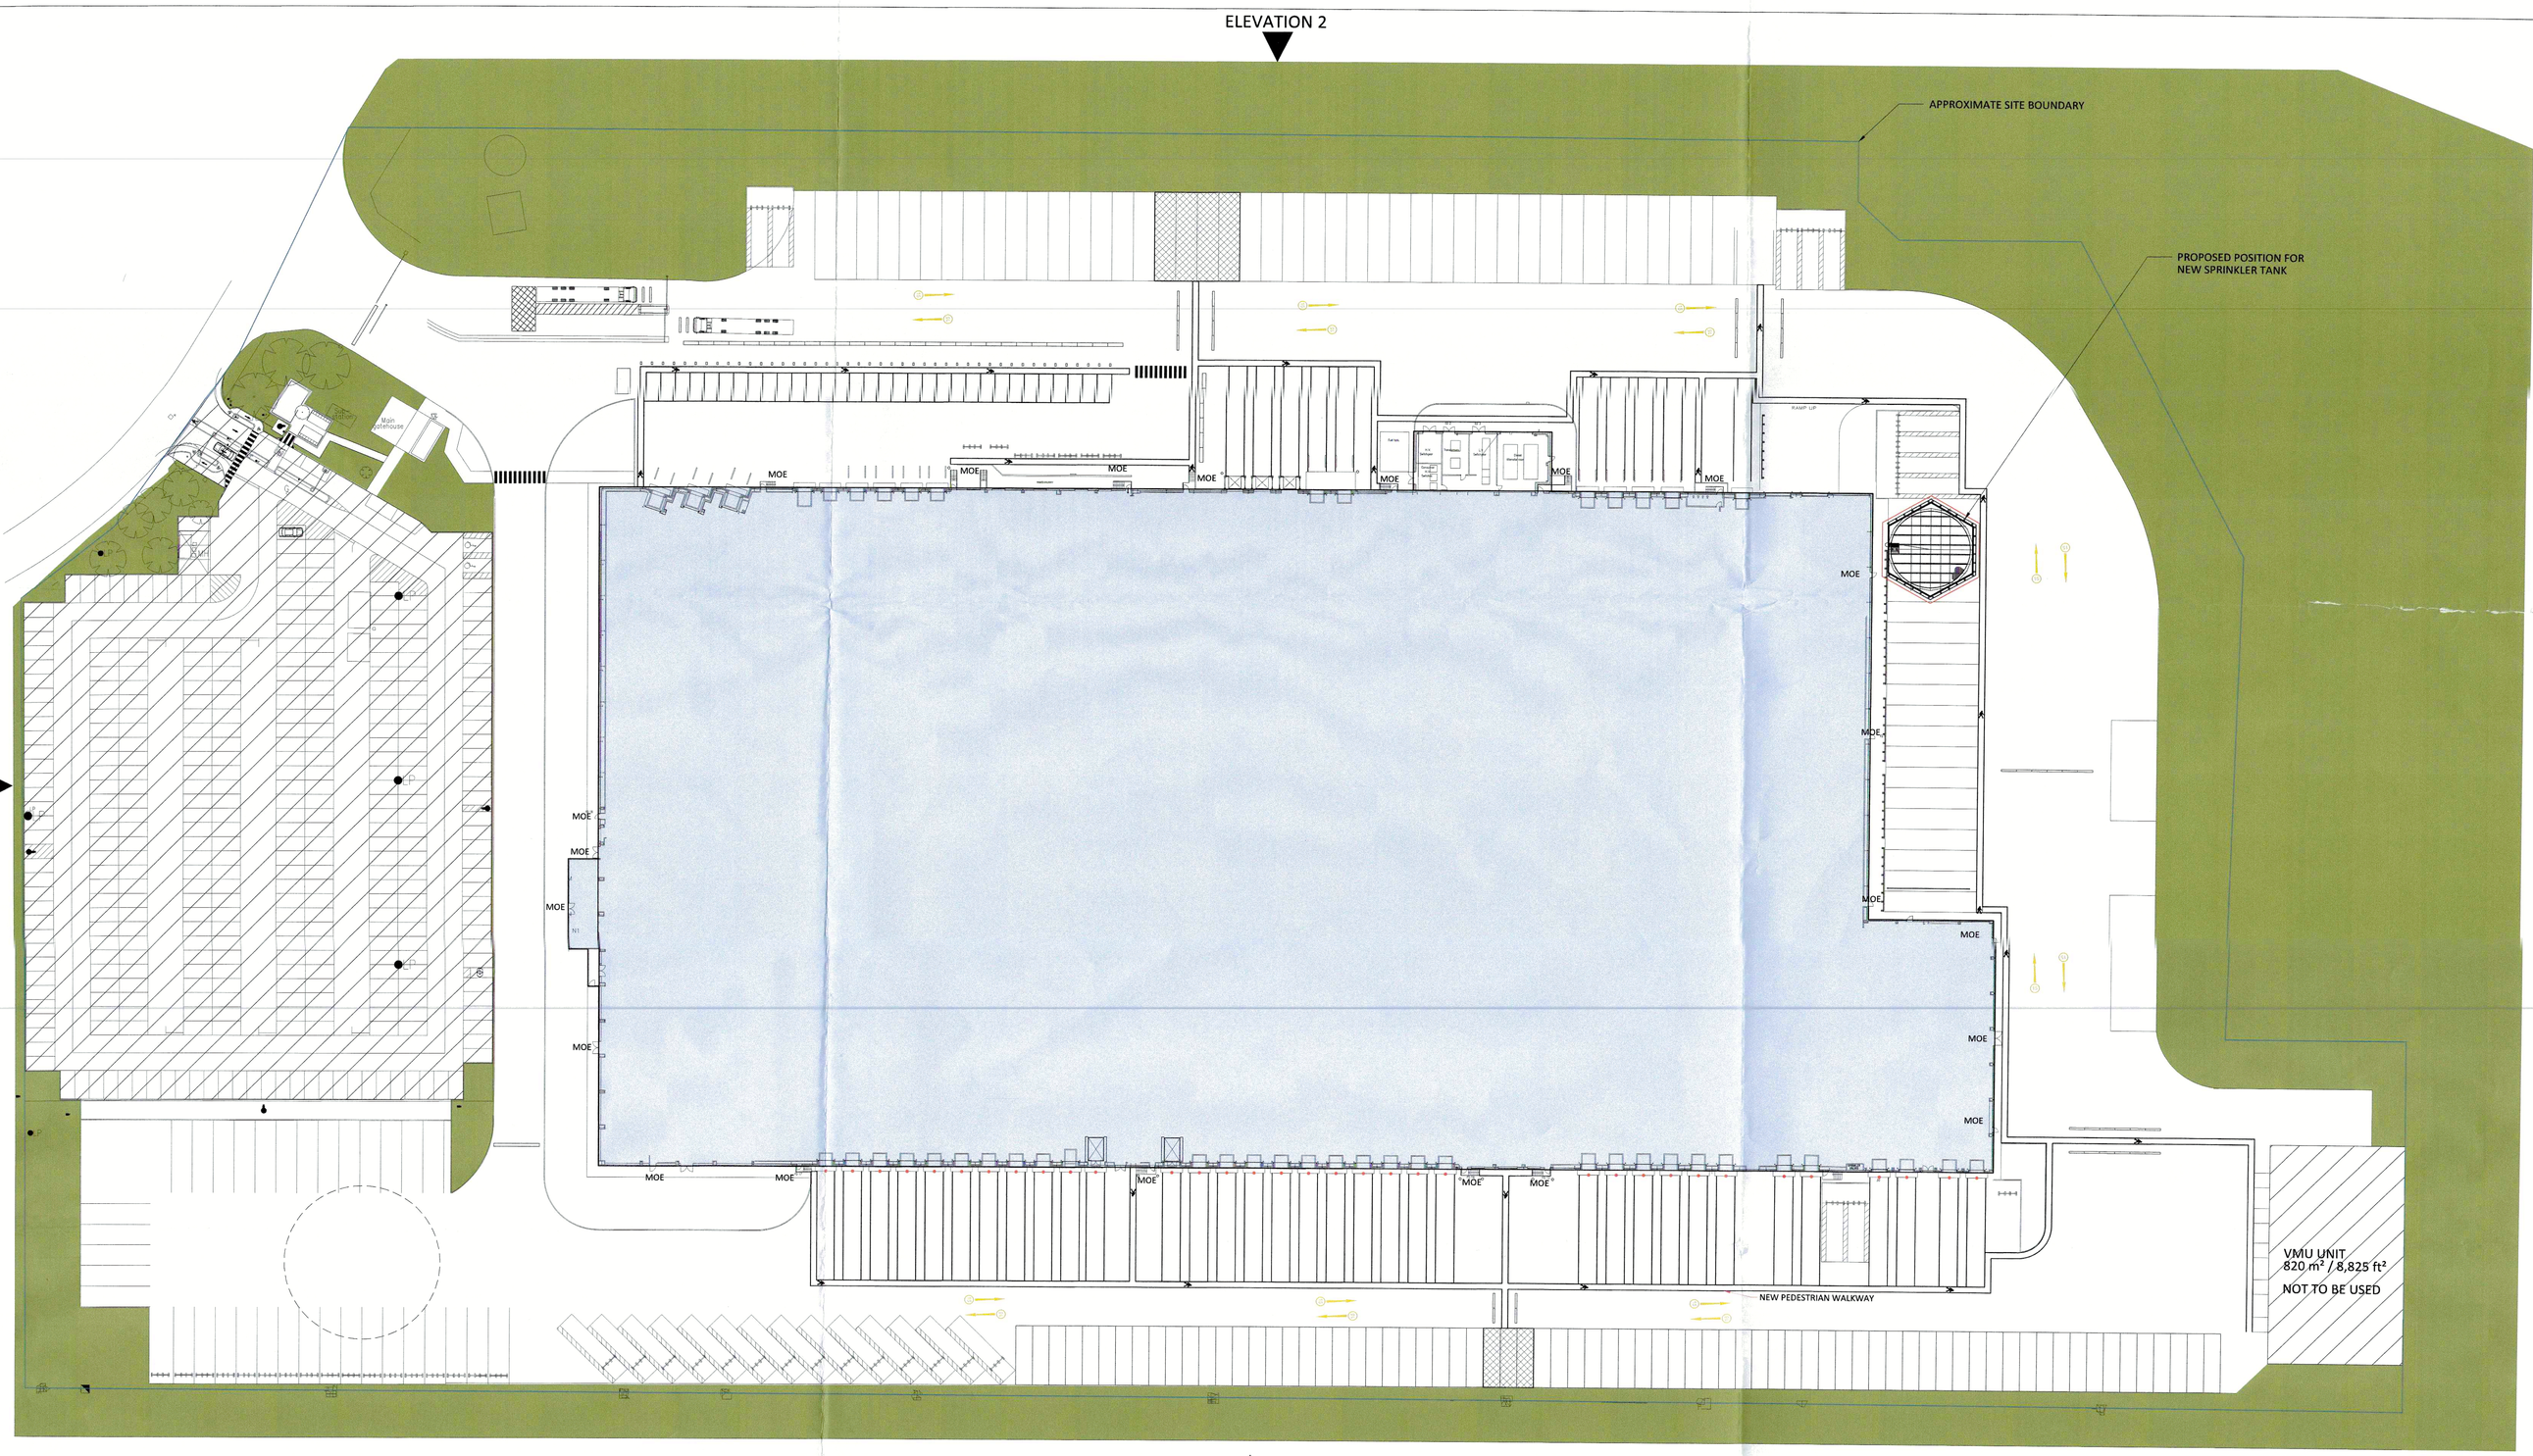


PROPOSED SITE PLAN
SCALE 1:500

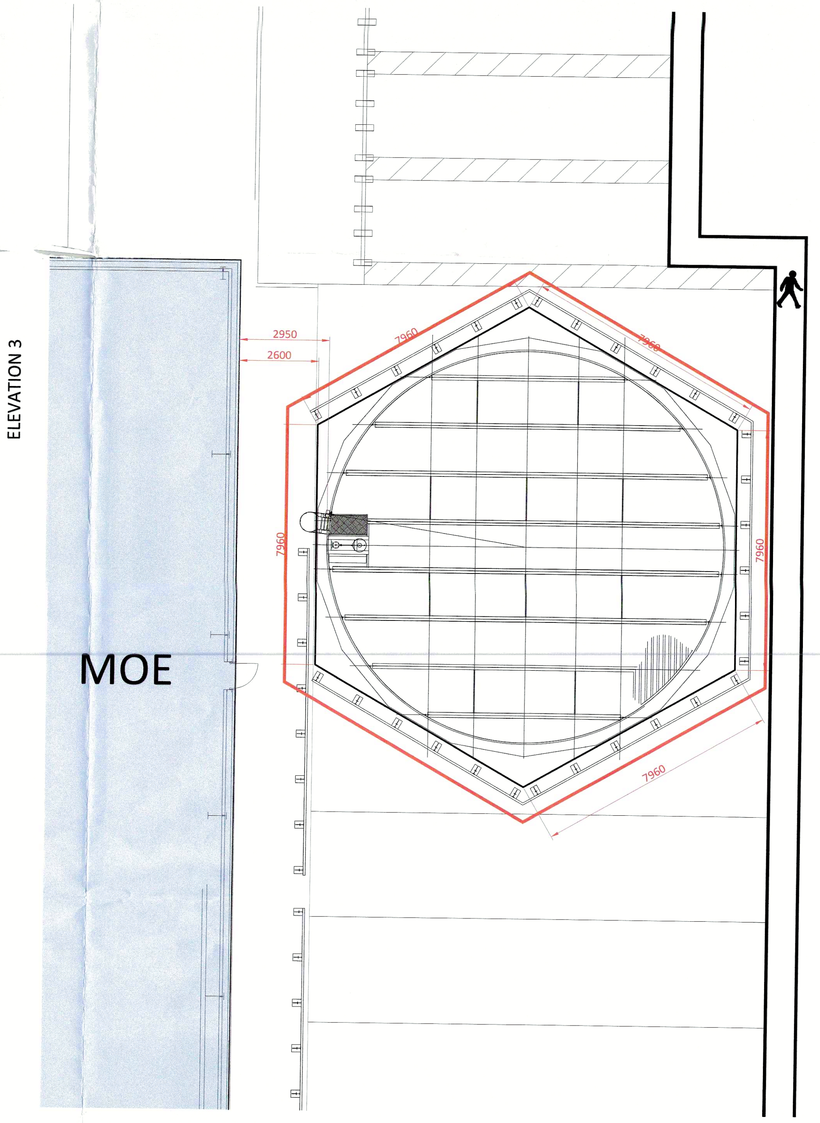

ENLARGED PLAN OF PROPOSED SPRINKLER TANK
SCALE 1:100



EXISTING AND PROPOSED ELEVATIONS
SCALE 1:500

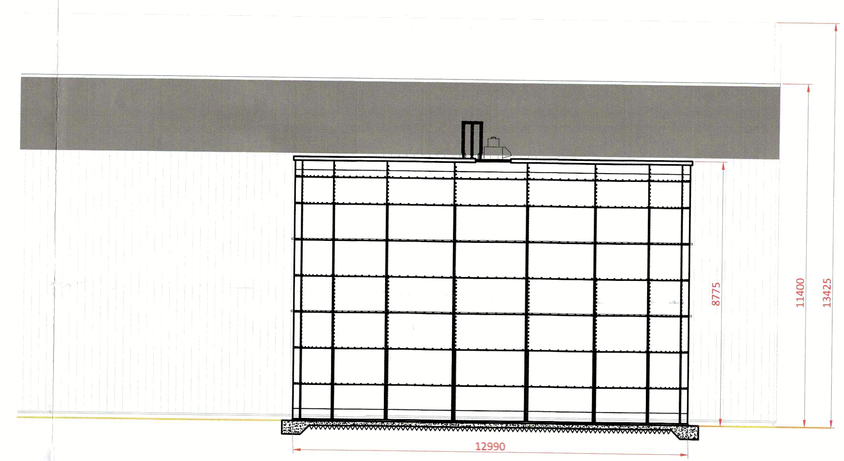

ENLARGED ELEVATION OF PROPOSED SPRINKLER TANK
SCALE 1:100

Do not scale this drawing
ashton smith to be notified of discrepancies in figured dimensions
Contractors must check all dimensions from site
This drawing is copyright and is for use on this site only
This drawing is to be used solely for information as entitled
For other information refer to the latest revision of any cross referenced drawing

LOCATION PLAN

NOTES

REV	DATE	DESCRIPTION	DRAWN BY	CHECKED BY
REVISIONS				

PROJECT TITLE: TESCO MIDDLETON

DRAWING TITLE: PROPOSED SPRINKLER TANK

DRAWING NO.	REVISION	DATE	DRAWN BY
P01	-	13.09.19	KN
SCALE	SHEET	STATUS	CHECKED BY
1:500	A0	PLANNING	GC

Ashton Smith, Belvedere House, 3 Victoria Avenue, Harrogate, North Yorkshire, HG1 1EL
Tel: 01423 522861 Fax: 01423 505104
www.ashtonsmith.co.uk

CLIENT: TESCO

ashtonsmith
beyond design

JOB NO. 19070