

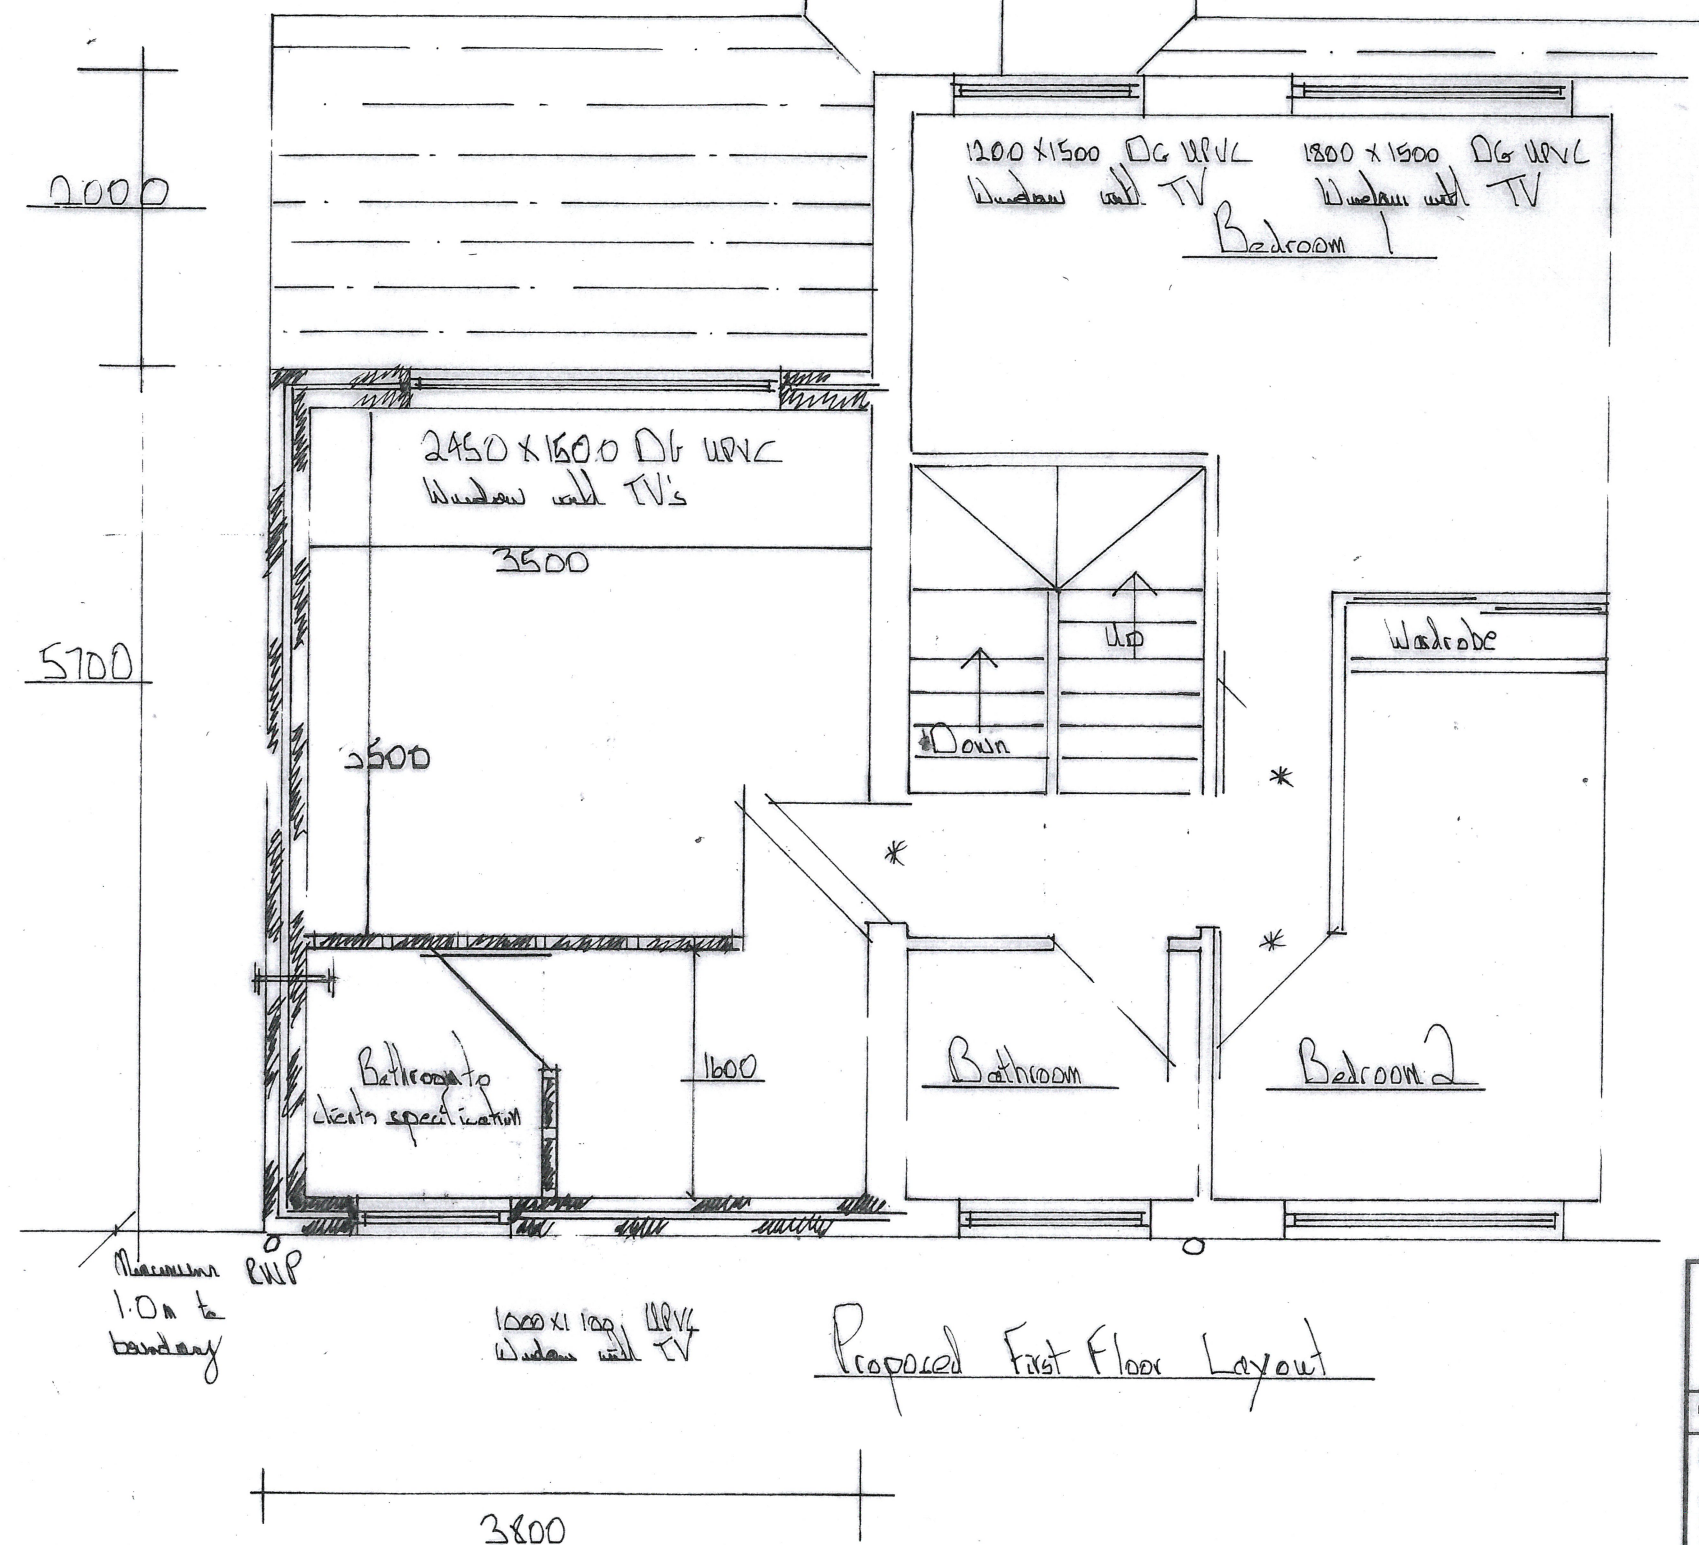
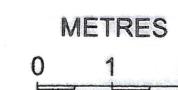


SCALE 1:50

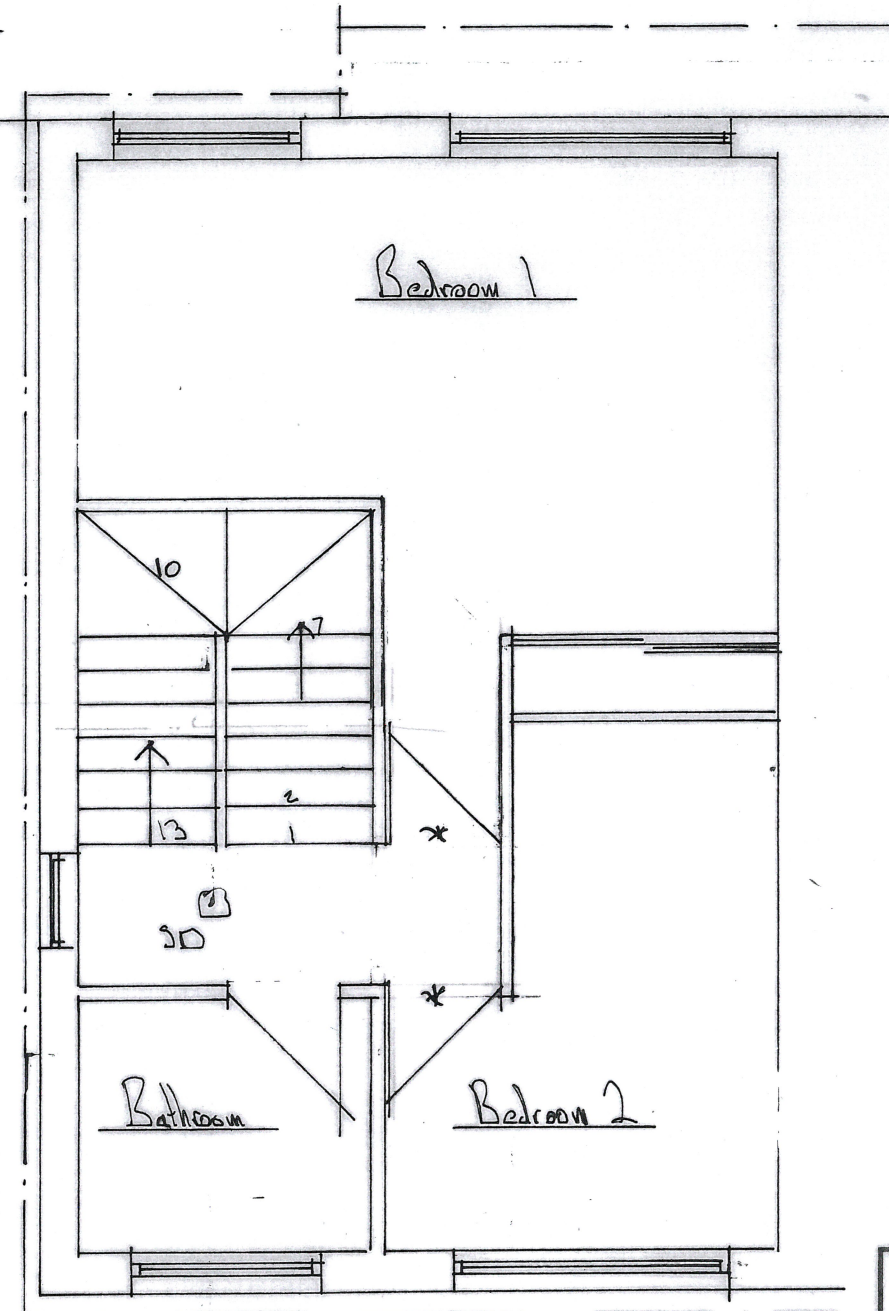


SCALE 1:100

REV	DATE	AMENDMENTS	INT
Harry Jackson Surveyors Limited Unit 4A Farnworth Park Industrial Estate Wellington Street, Farnworth, Bolton BL4 7BY Tel: 01204 701740 Mobile: 07931 321879			
CLIENT <u>Mrs Louise Jackson</u> ADDRESS <u>16 Moss Hall Rd Harwood</u> <u>Rochdale BL9 7JJ</u> PROJECT <u>Building Regs and Planning</u> TITLE <u>Two Storey Side Extension Rear</u> <u>and internal alterations</u>			
DRAWING No. <u>B11/1/11</u> <u>12 Moss Hall</u>		REV	
SCALES		DATE <u>16 11 12 012</u>	
DRAWN BY <u>HJ</u>		SHEET SIZE <u>A3</u>	
CHECKED BY <u>HJ</u>		COPYRIGHT <u>©</u>	

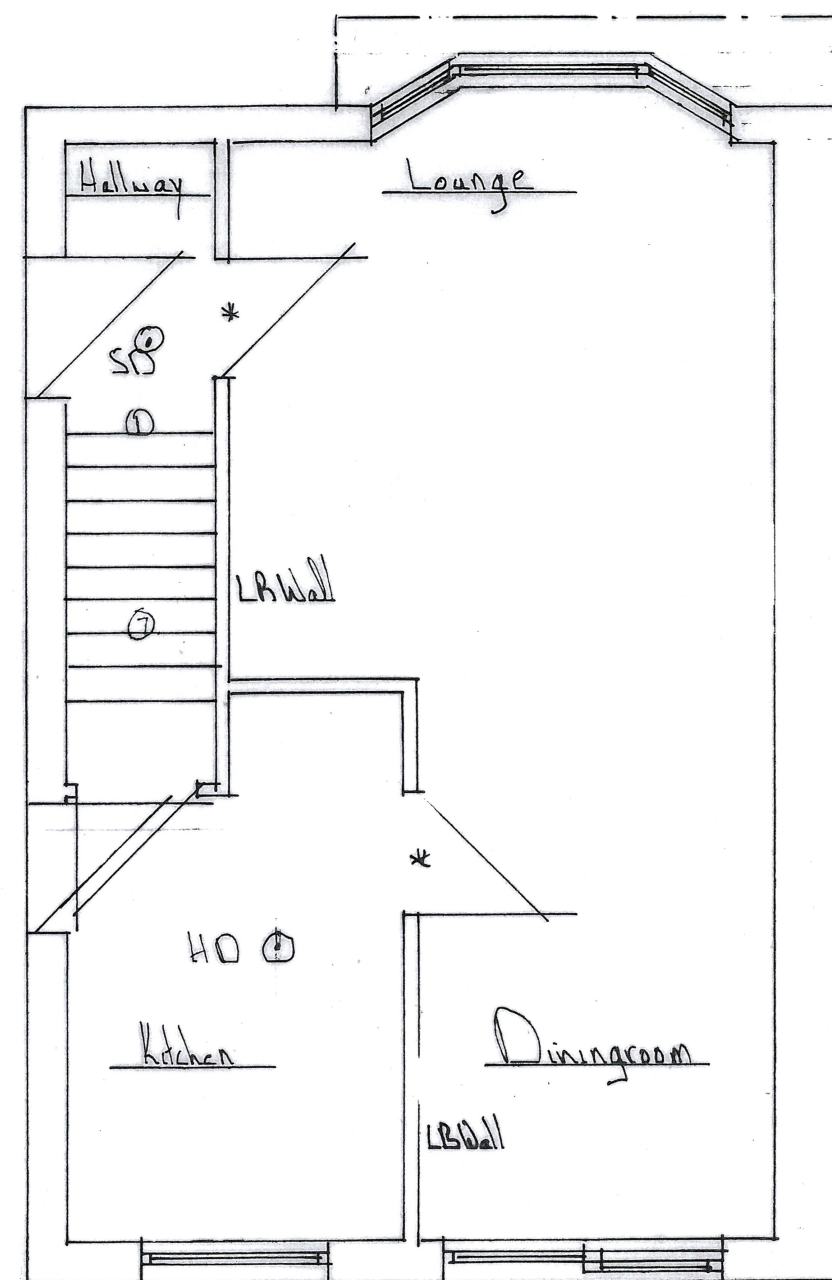

Ground Floor Layout

First Floor Layout

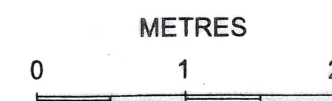

SCALE 1:50



SCALE 1:100

REV	DATE	AMENDMENTS	INT
Harry Jackson Surveyors Limited Unit 4A Farnworth Park Industrial Estate Wellington Street, Farnworth, Bolton BL4 7BY Tel: 01204 701740 Mobile: 07931 321879			
CLIENT	Mrs Louise Jackson 15 Moss Hall Road Hetwood Rochdale BL1 7JJ		
PROJECT	Building Design and Planning Two Storey Side Extension Porch and internal alterations		
DRAWING NO.		REV	
HJS/13/Nov 3			
SCALE	DATE 20/06/2022		
DRAWN BY HJ	SHEET SIZE A3		
CHECKED BY TJ	COPYRIGHT ©		