


08071.00001.16.WHB-03A.0 Customer Substation Plan.dwg

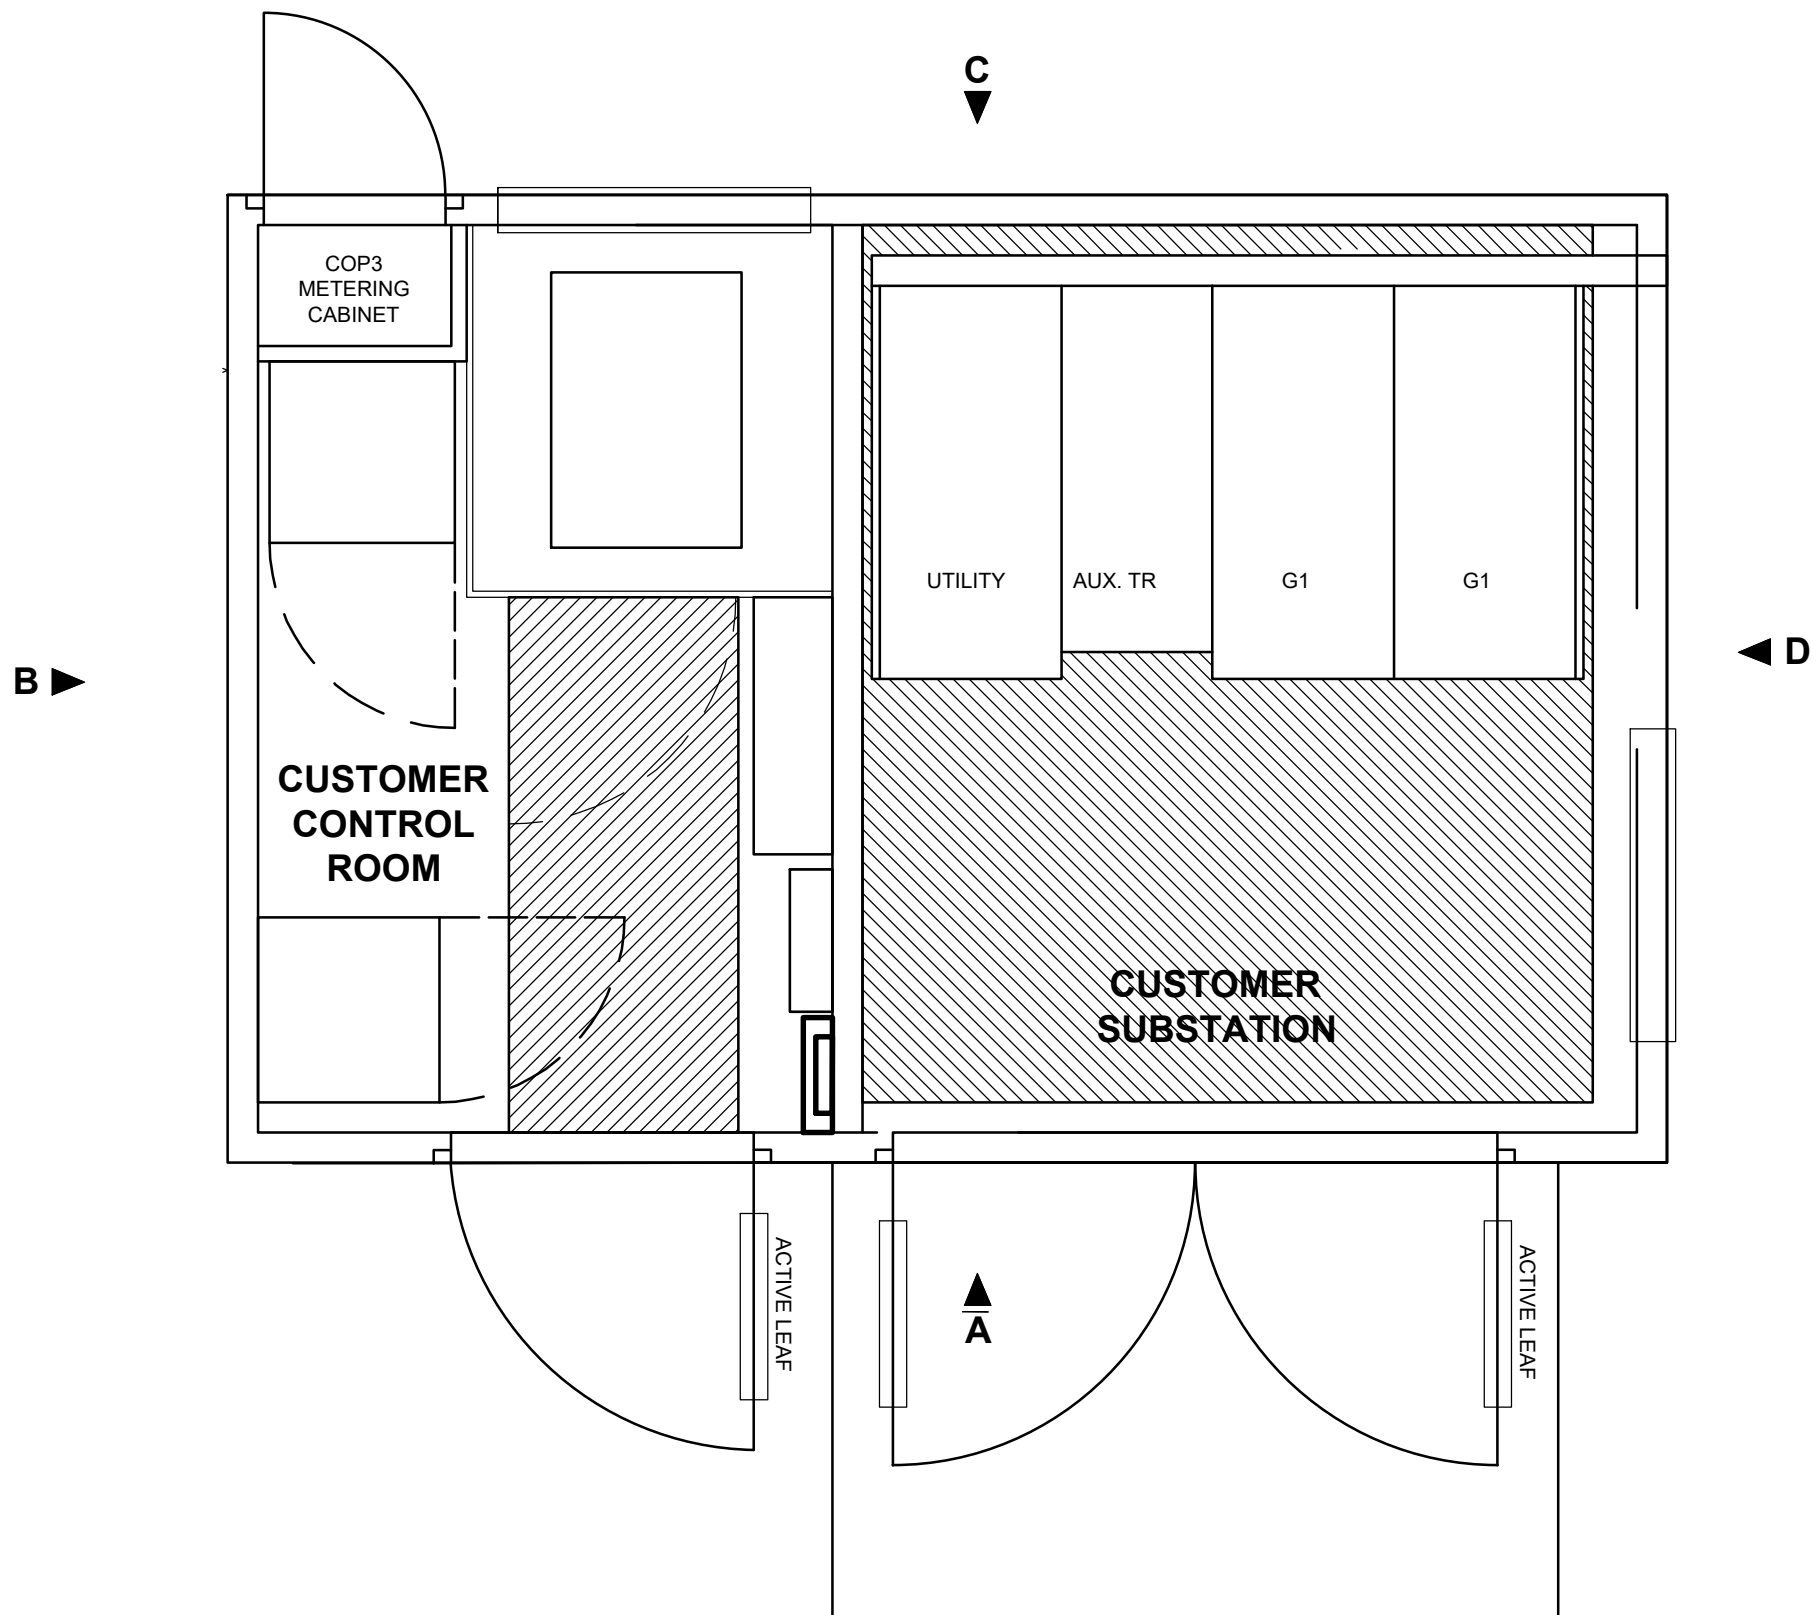

LEGEND

1. DETAIL SHOWN HAS BEEN TAKEN FROM
MODUS DRAWING, DRAWING REF 700-CVP-60,
DATED 7th JUNE 2019.



URBAN RESERVE



SUITE 5, BRINDLEY COURT
GRESLEY ROAD
SHIRE BUSINESS PARK
WORCESTER WR4 9FD
T: +44 (0)1905 751310
F: +44 (0)1905 751311
www.slrconsulting.com

LAND ON WESTSIDE OF HANSON STREET
MIDDLETON, MANCHESTER, M24 6AG

WHITBROOK POWER
URBAN RESERVE

CUSTOMER SUBSTATION - PLAN

WHB-03A

Scale AS SHOWN

Date DECEMBER 2020