Ordnance Survey®
Ukmapcentre.com

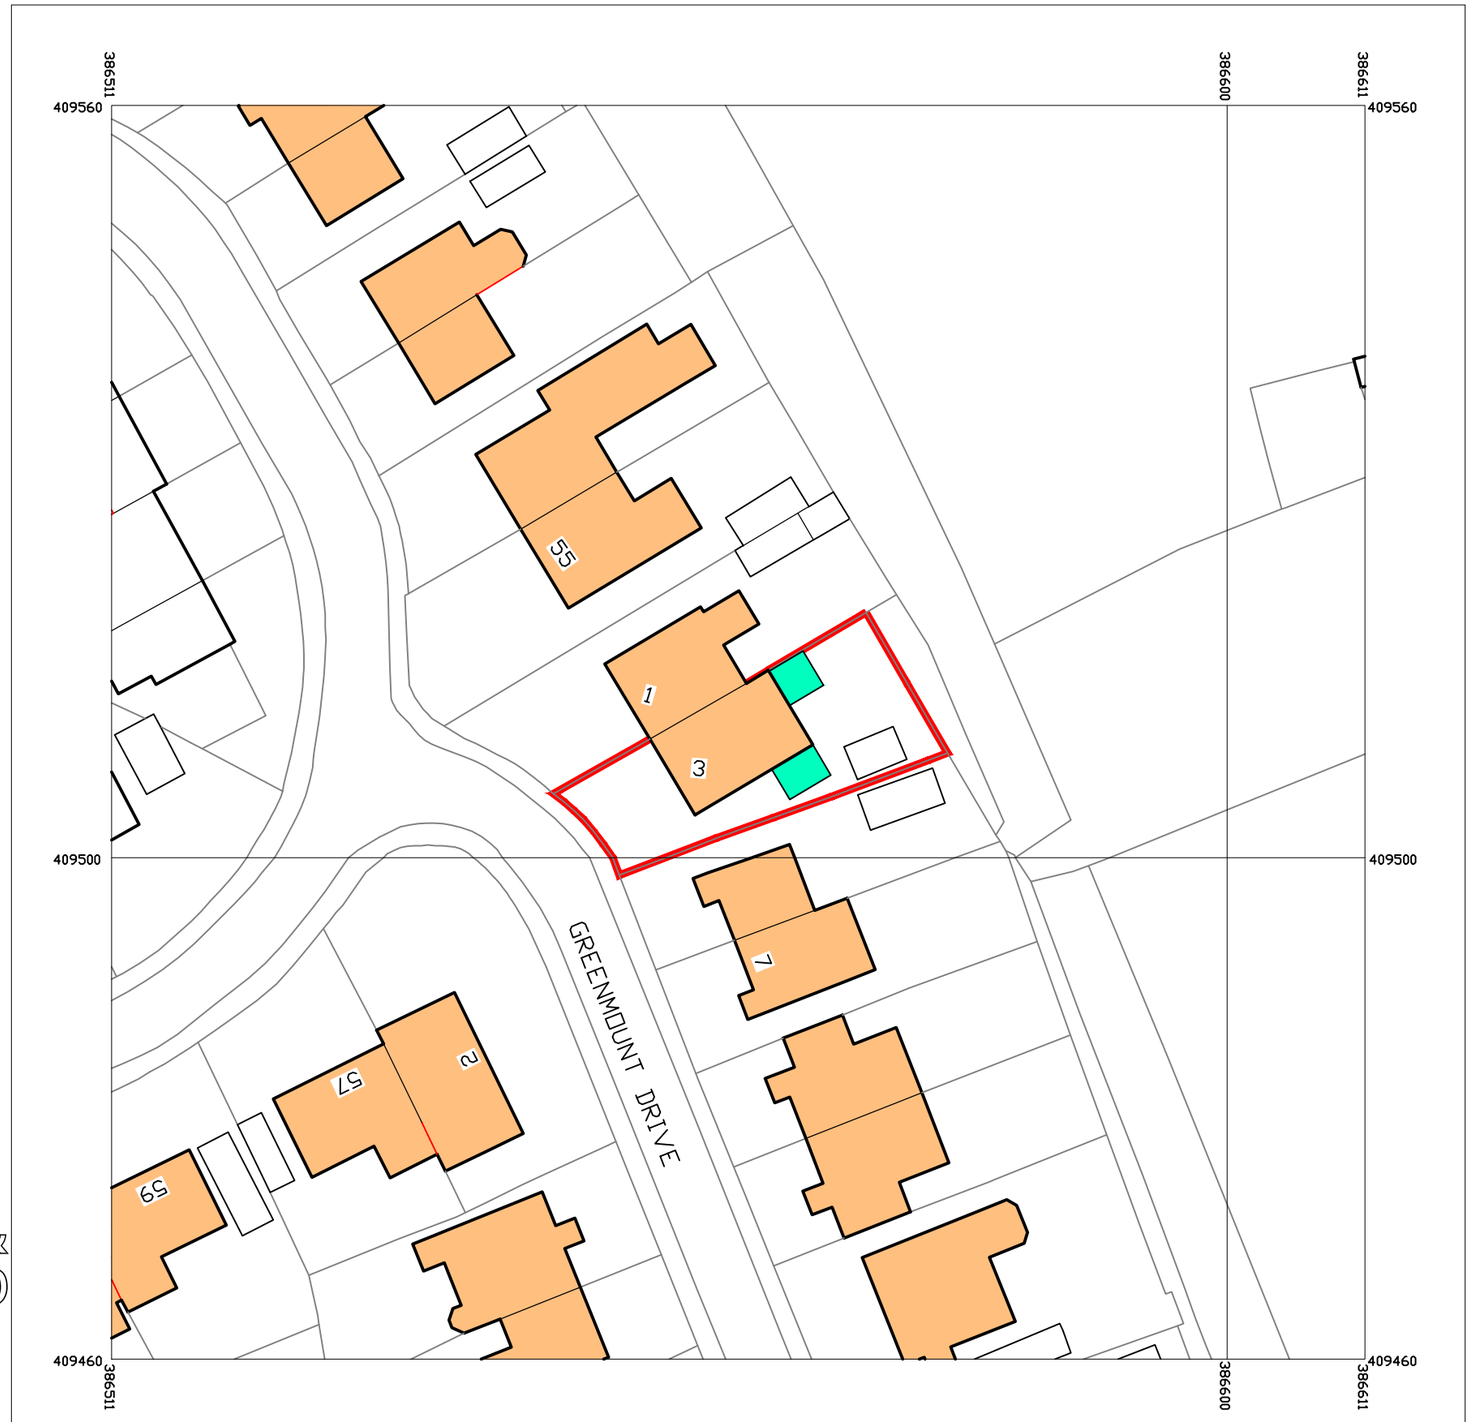

N

KEY:

EXISTING BOUNDARY

EXISTING BUILDINGS

PROPOSED EXTENSION

EXISTING & PROPOSED SITE PLAN

Serial number: 164893

© Crown copyright and database right 2019
Ordnance Survey licence 100048957
Reproduction in whole or in part is prohibited
without the prior permission of Ordnance Survey

10 0 10 20 30 40 50
metres

rev	date	description
A	Aug.19	Conservatory added to rear

PAC

COPYRIGHT RESERVED
This drawing is the property of Phil Corns Architectural Services Ltd. and must not be copied or used in whole or in part without their consent.

C.D.M.
Client and contractors working on projects lasting more than 30 days or involving more than 500 persons must fulfill their duties under the CDM Regulations 2015.

THIS DRAWING (OR ANY PART THEREOF) MAY NOT BE COPIED, TRANSMITTED OR DISCLOSED TO ANY THIRD PARTY OR UNAUTHORIZED PERSON WITHOUT THE PRIOR WRITTEN PERMISSION OF PHIL CORNS ARCHITECTURAL SERVICES LTD. THIS DRAWING IS TO BE READ IN CONJUNCTION WITH ALL OTHER RELEVANT DRAWINGS PREPARED BY CONSULTANTS AND SUB-CONTRACTORS.
DO NOT SCALE FROM THIS DRAWING. WORK ONLY TO PRINTED DIMENSIONS.
REPORT ANY DISCREPANCIES TO PHIL CORNS ARCHITECTURAL SERVICES LTD OR REPRESENTATIVES THEREOF.

ONCE PRINTED AND DISTRIBUTED THIS DOCUMENT IS ASSUMED UNCONTROLLED.

ALL DIMENSIONS AND LEVELS ARE TO BE CHECKED ON SITE.

Greater Manchester Chamber of Commerce
Member of Chamber of the Year
2017/18

LONDON BUILDING CONTROL
CORPORATE APPROVED INSPECTORS
MANCHESTER OFFICE

PHIL CORNS ARCHITECTURAL SERVICES Ltd.
142 ELMSFIELD AVENUE
NORDEN, ROCHDALE
OL11 5XA
TEL:01706 564197
MOB:07594 214758
email:phil@philcornsarchitecturalservices.co.uk

STATUS					
Information [X]	Comment [ ]	Approval [ ]			
Tender [ ]	Construction [ ]	As-Built [ ]			
PROJECT NUMBER	SCALE	ORIGINAL DRG. SHEET SIZE			
2019_06_01	1:500	A3			
DRAWN BY	CHECKED BY	DATE			
PAC	-	JUNE.19			
DRAWING NUMBER		REV.			
2019_06_01 - 01		A			

PROJECT
MR K. METCALFE
3 GREENMOUNT DRIVE
HEYWOOD
OL10 2LZ

DRAWING
EXISTING & PROPOSED:
SITE PLAN