
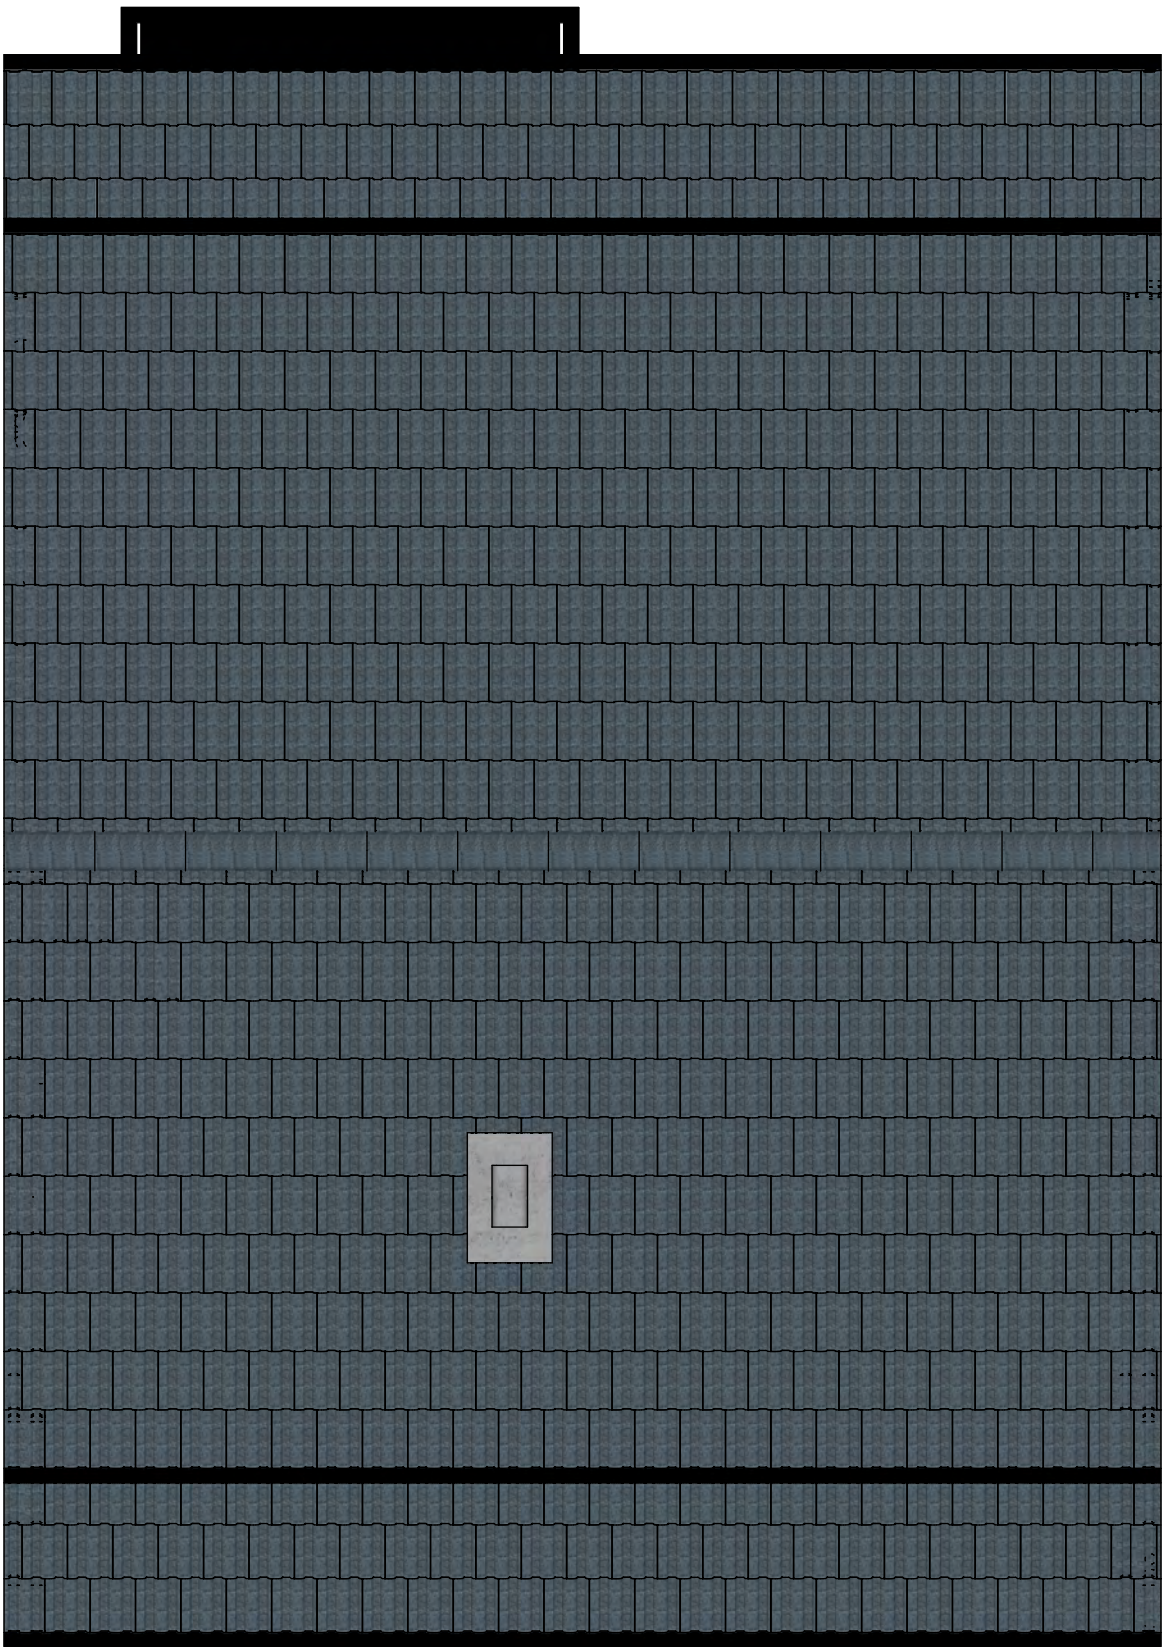



DRAWING PRODUCED FOR
PLANNING PURPOSES ONLY.

DO NOT SCALE FROM THIS
DRAWING

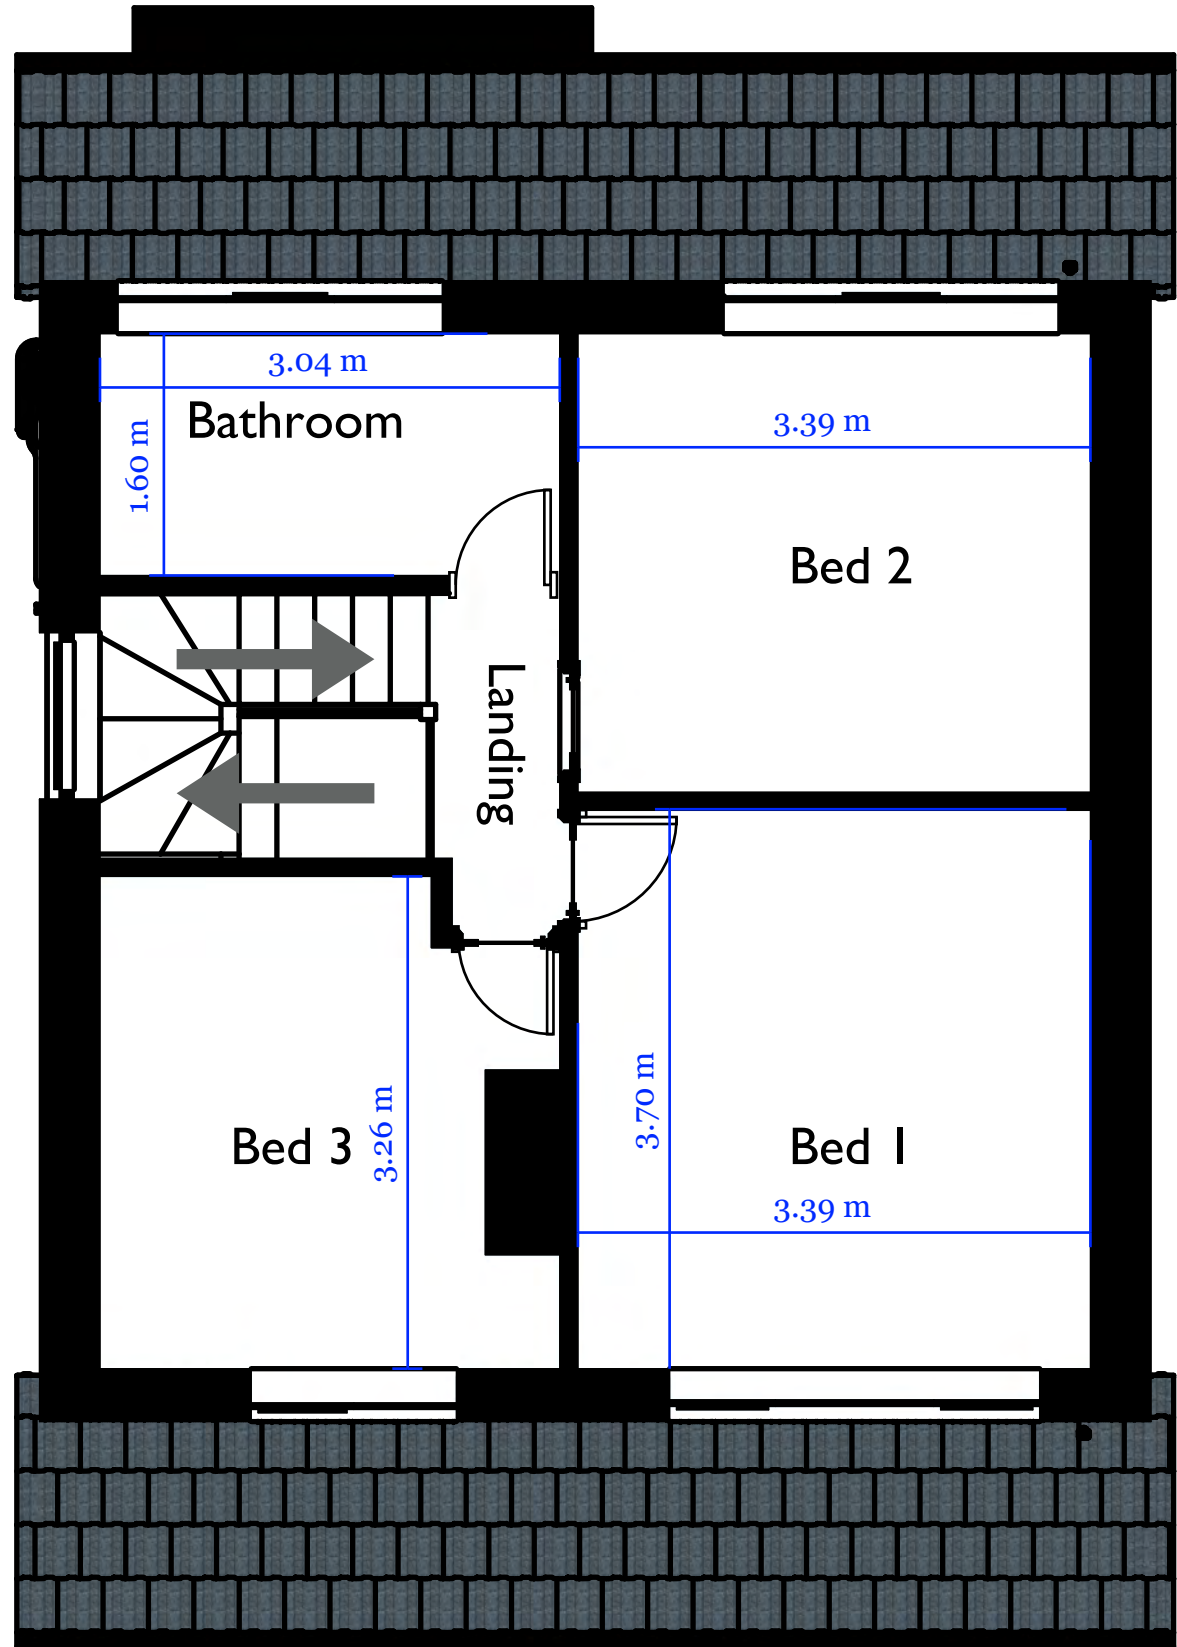

Roof

First Floor

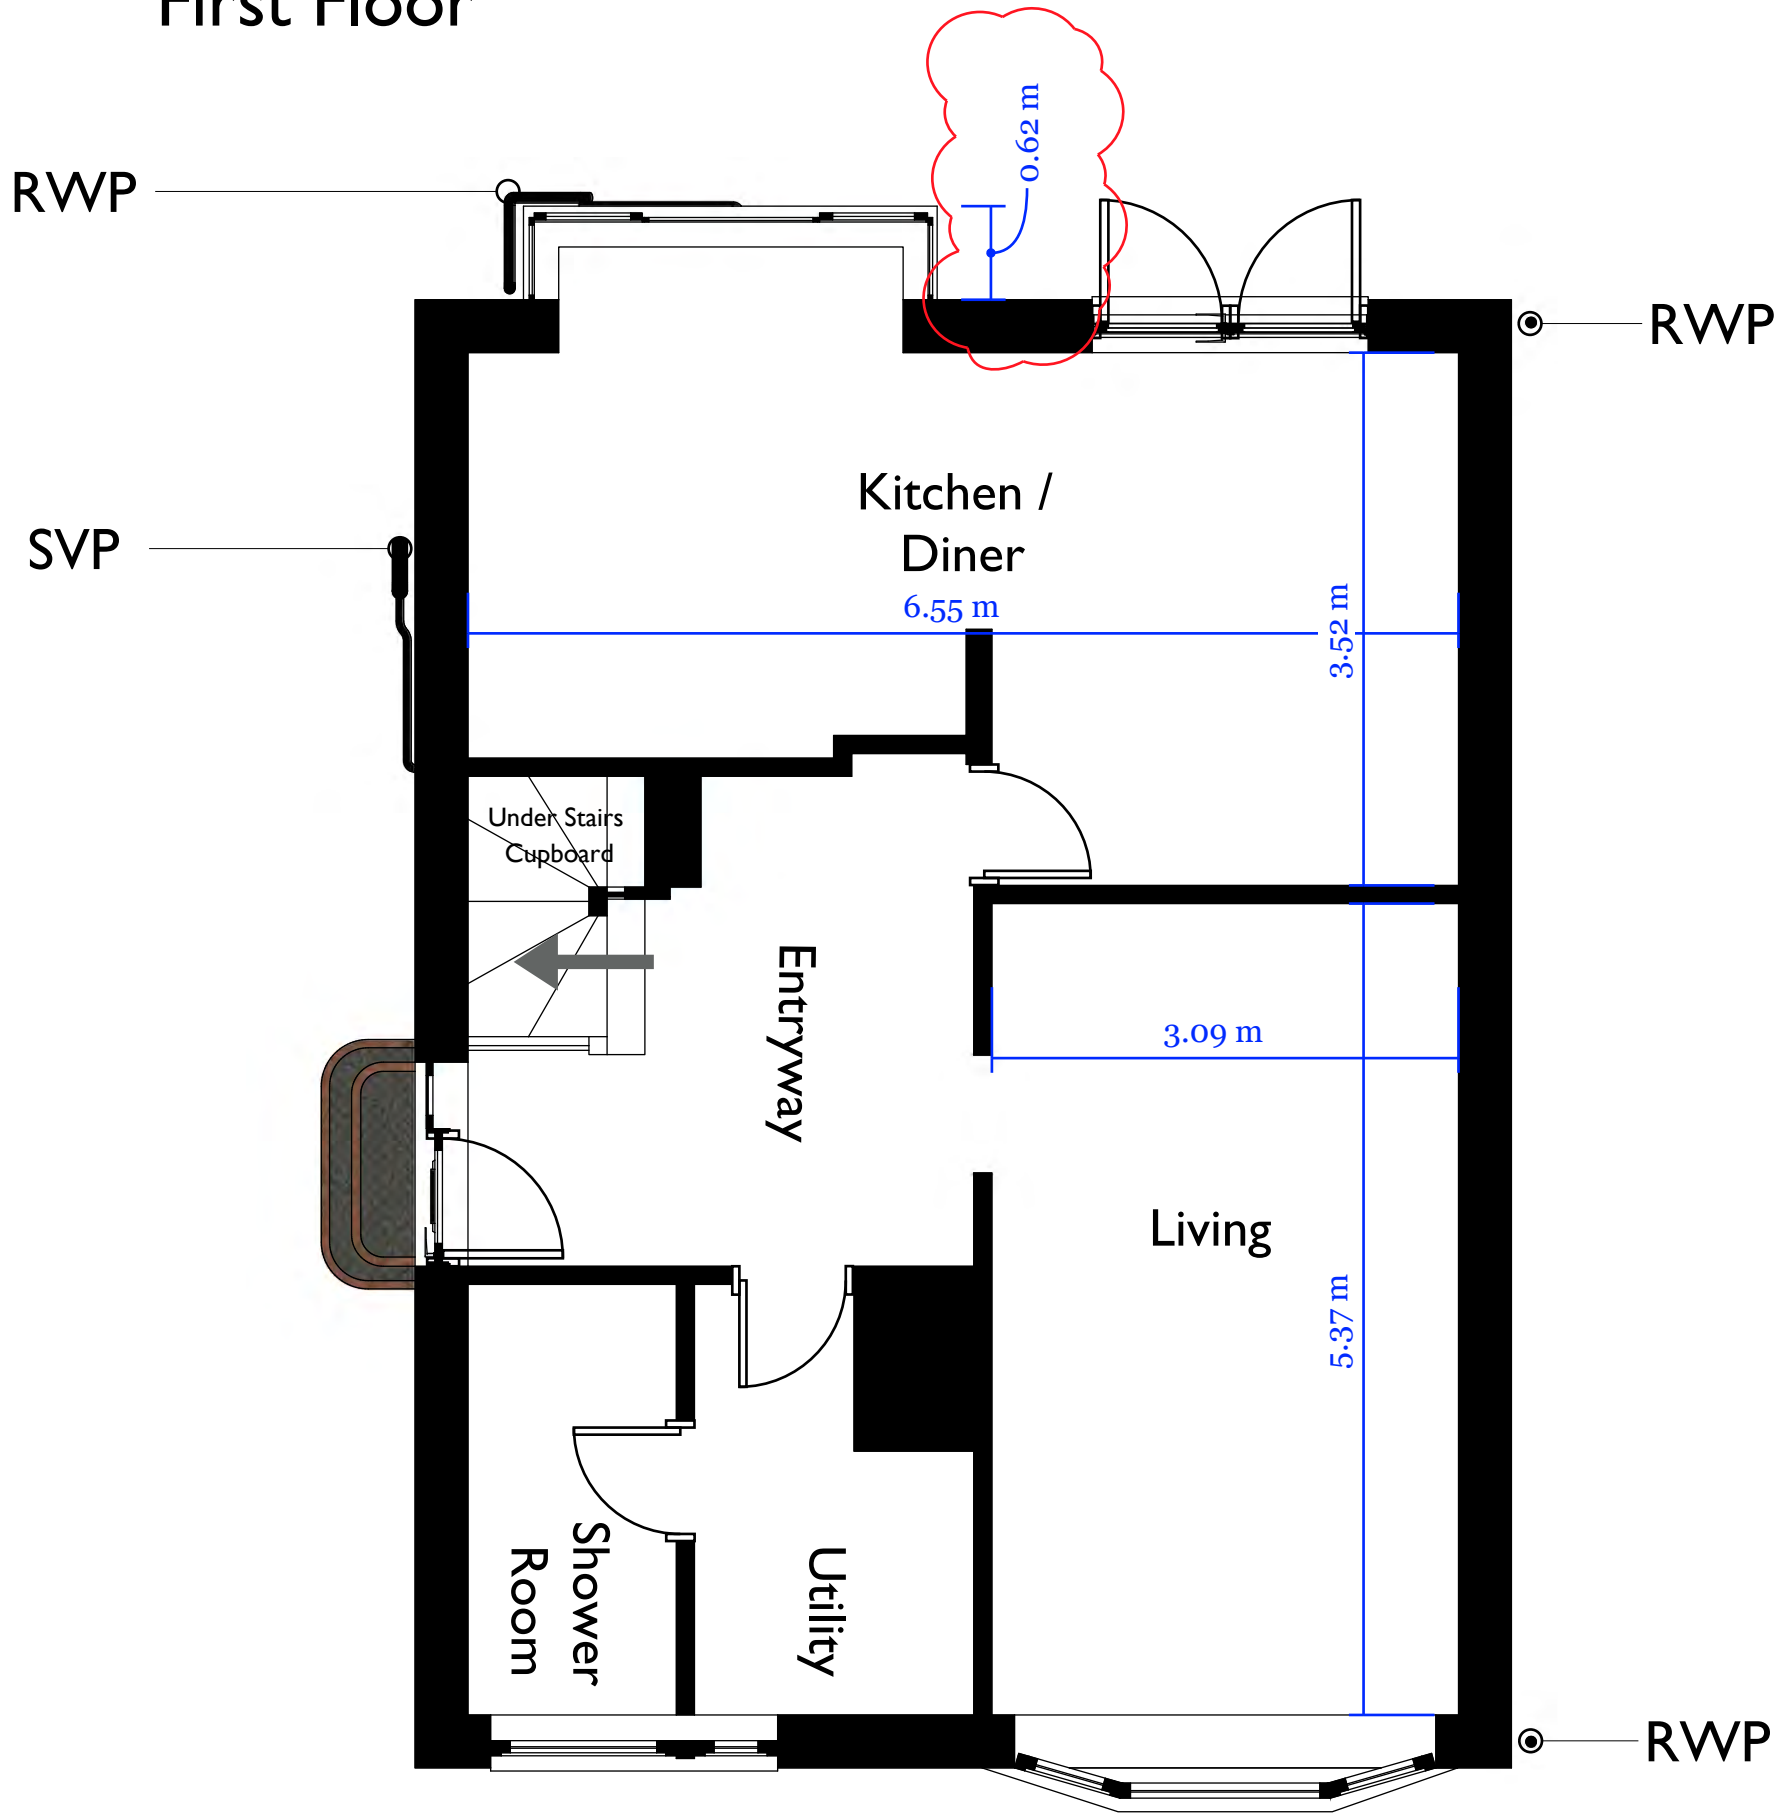

Ground Floor

Rev	Date	Description
-	23.04.2025	First Issue
A	09.05.2025	1st floor section lowered to capture mid-landing
B	01.07.2025	Dim added to existing "bay" window to rear



15 Springside View
Bury, BL8 4LU
Tel: 07989 567869

Company No. 13615864
hello@homeorganise.me

<https://www.homeorganise.me>

CLIENT
Mr. & Mrs. Horne

PROJECT
Hibson Avenue
Norden, Rochdale OL12 7RU

DRAWING TITLE:
Existing Building Plans

DRAWING NUMBER: 0023/01_03
REV: B

DATE: 01/07/2025
Scale @ A1 1:50

