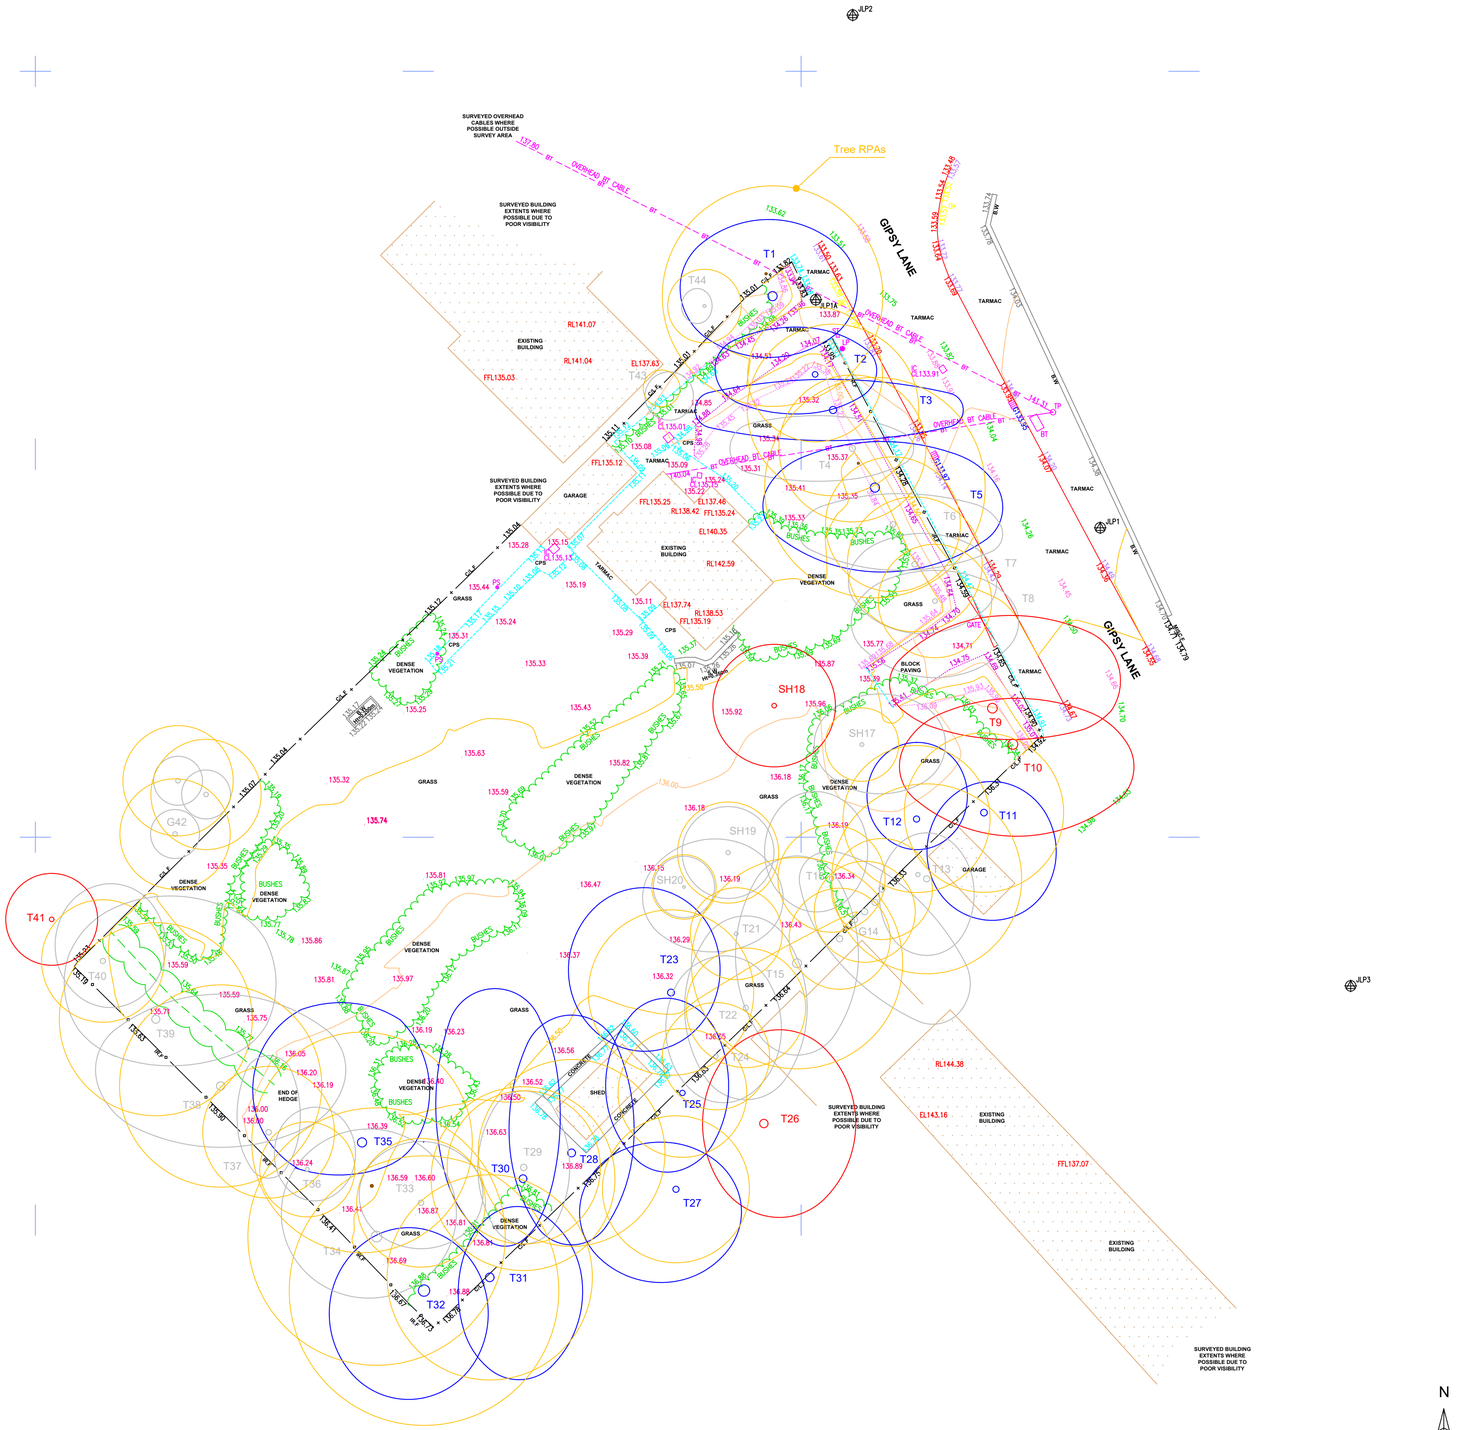

Notes:

Category A Tree

Trees of high quality with an estimated remaining life expectancy of at least 40 years

Category B Tree

Trees of moderate quality with an estimated remaining life expectancy of at least 20 years

Category C Tree

Trees of low quality with an estimated remaining life expectancy of at least 10 years, or young trees with a stem diameter below 150mm

Category U Tree

Trees in such condition that they cannot realistically be retained as living trees in the context of the current land use for longer than 10 years

RPA

Calculated root protection area (RPA), depicted as a measured radius around a tree that should remain undisturbed during demolition and construction activity, a construction exclusion zone (CEZ)

CEZ

Protective fencing location

Client:

Prospect Homes

Project:

4 Gipsy Lane,
Rochdale, OL11 3HA

Dwg No:
RTS/27122020/TCP 001

Date: 27/12/2020

Scale: 1:200

Size: A1

Rowbottom's Tree Services Ltd
Cheddleton Lodge, West Road,
Prestwich, Manchester, M25 3FB

Tel: 0161 773 2788

www.rowbottoms.co.uk

email:
bill@rowbottoms-tree-services.co.uk