

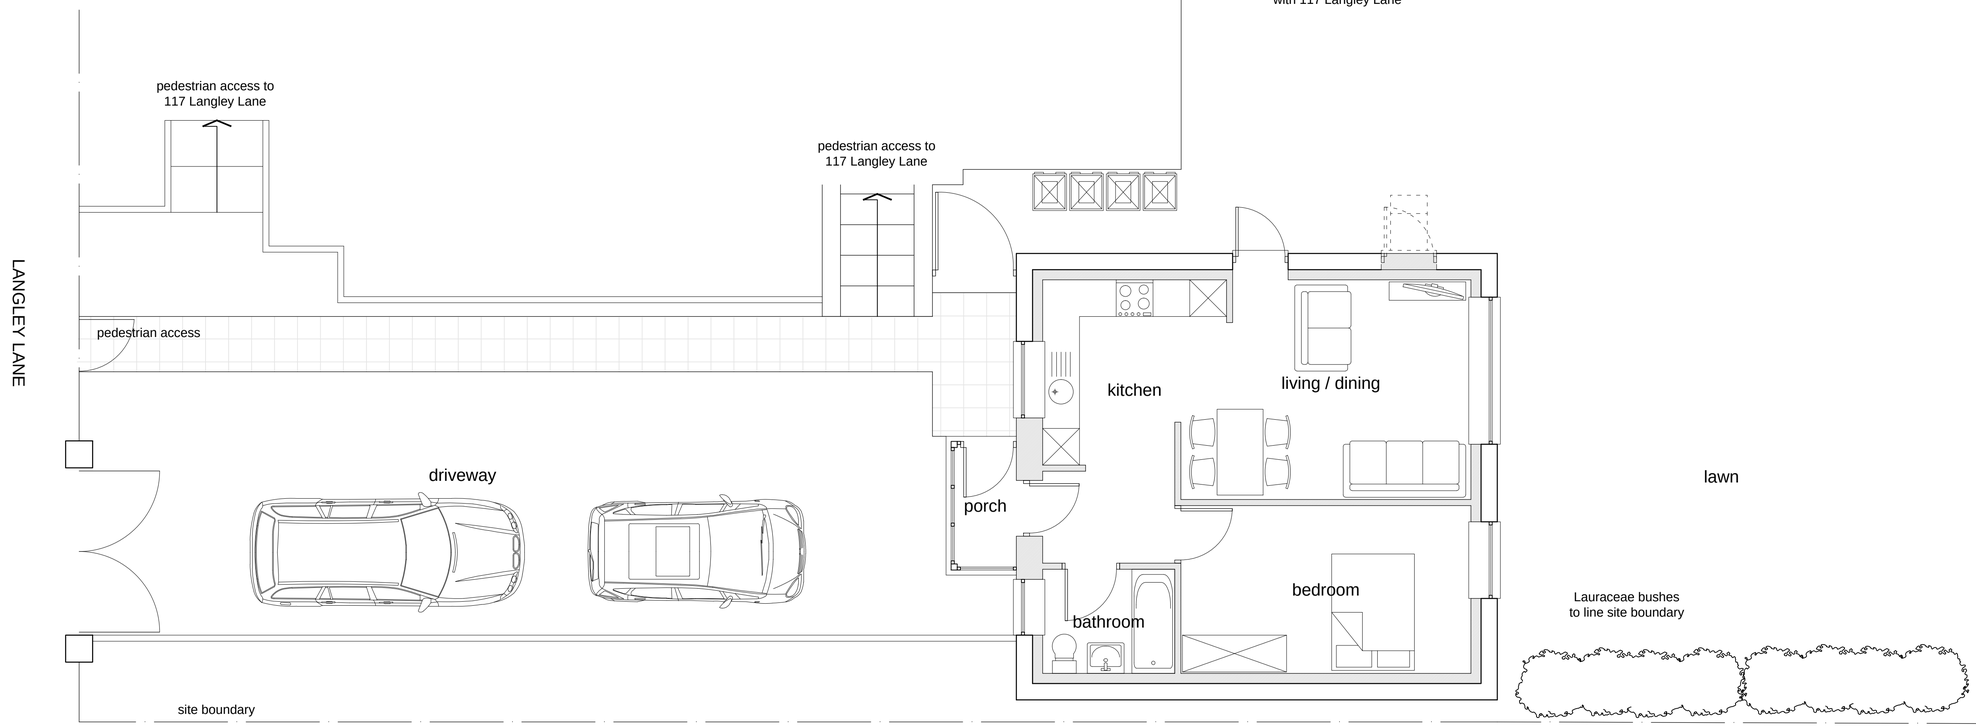



FLOOR LAYOUT with SITE PLAN

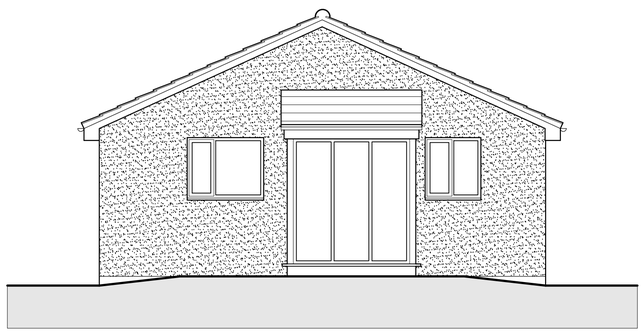


FRONT ELEVATION
to LANGLEY LANE

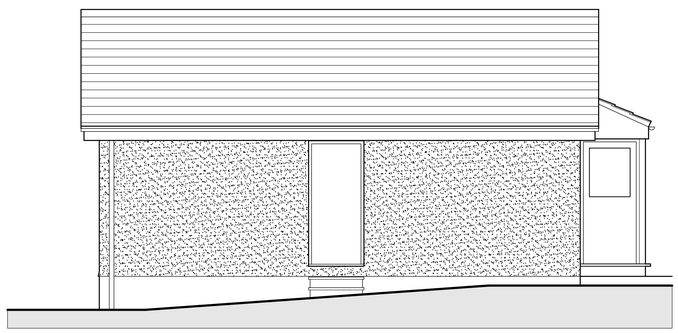

SIDE ELEVATION
to 117 LANGLEY LANE

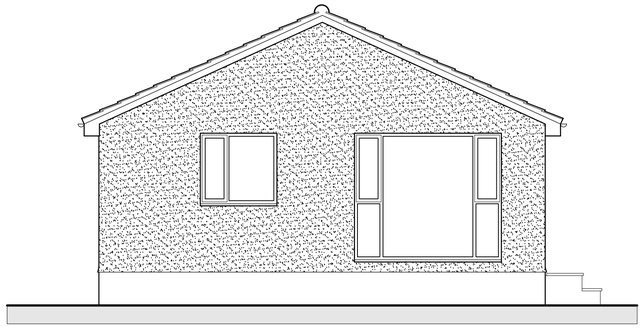

REAR ELEVATION

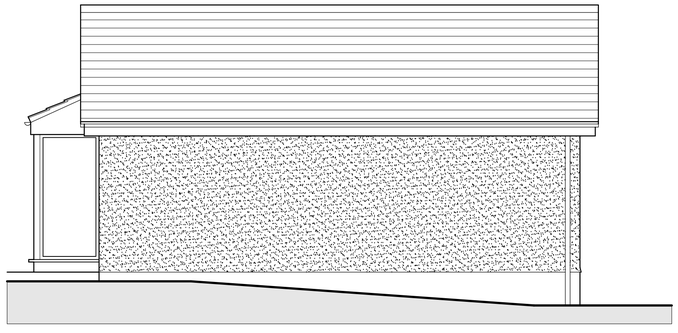

SIDE ELEVATION
to KNIGHT CRESCENT

NOTES

- This drawing is copyright. No unauthorised copying of drawing without the express permission of the architect.
- Do not scale from prints. Use figure dimensions only.
- Contractors to check all dimensions on site prior to commencement of works.
- All works to be carried out in accordance with current statutory Health and Safety Regulations.
- This drawing is to be read in conjunction with all relevant consultants' and / or specialists' drawings / documents and any discrepancies or variations are to be notified to the architect before affected work commences.

REV.	AMENDMENTS	DATE

Project	PROPOSED CONVERSION: 117 LANGLEY LANE, MIDDLETON
Drawing	PROPOSED FLOOR LAYOUT with SITE PLAN & ELEVATIONS
Client	Mr. & Mrs. WILLIAMS
Dwn. By	CMc
Scale	1:50
Drg. No.	19/561.02
Drg. Size	A1
Date	JULY 2019

JOHN **HOLT ARCHITECTS** LTD.

3 MANCHESTER ROAD BURY LANCASHIRE BL9 0DR
TELEPHONE 0161 764 8314 E-MAIL mail@holtarchitects.co.uk

DO NOT SCALE DRAWING