


RACEWOOD HIGHER MILL-SITE LOCATION PLAN 1:500 A4

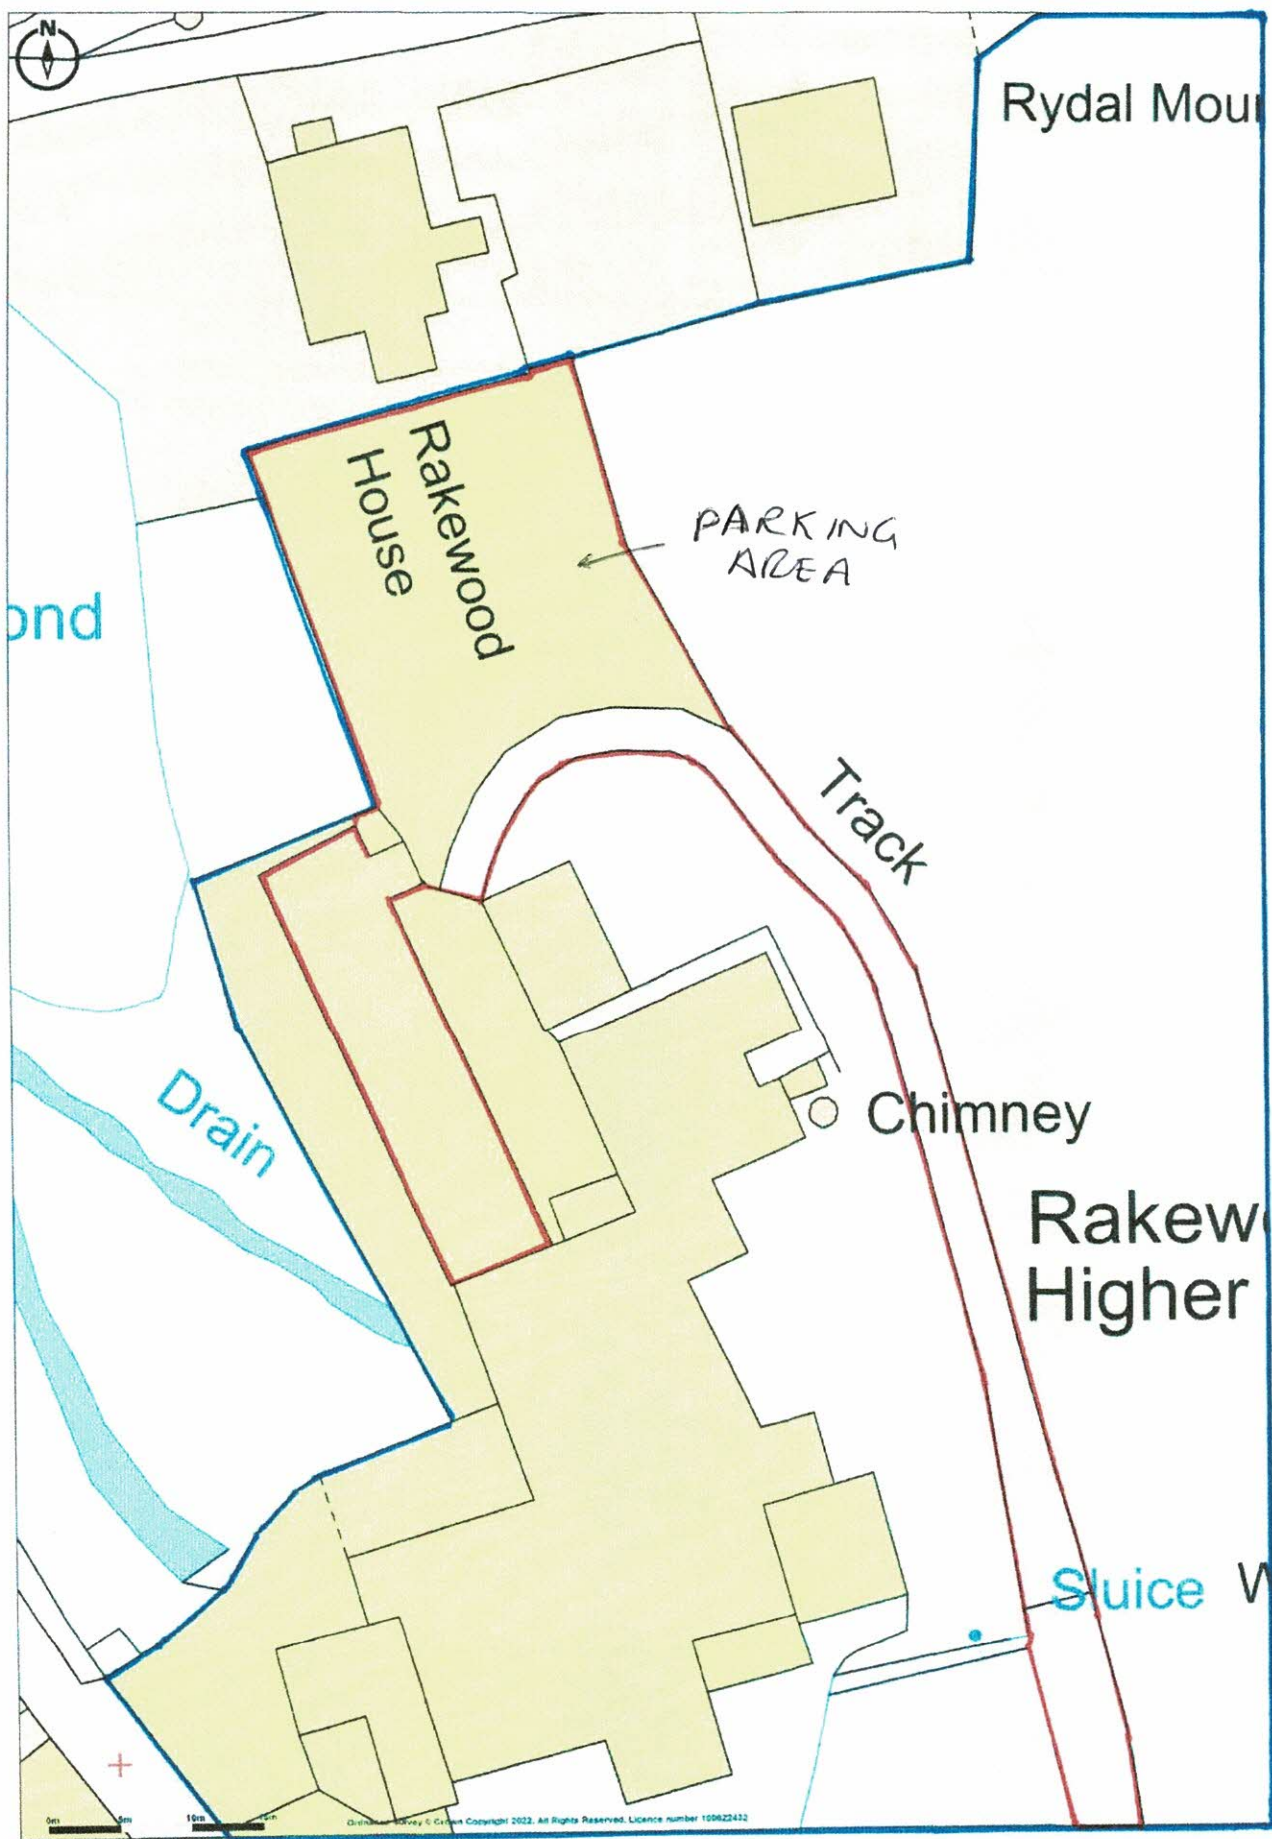

Promap
LANDMARK INFORMATION

Ordnance Survey © Crown Copyright 2022. All Rights Reserved.
Licence number: 100022432
Plotted Scale: 1:500 (Paper Size: A4)

— DEVELOPMENT SITE

— EXTENT OF OWNERSHIP

SCALE: 1:500 A4