

Under the conditions of engagement
the copyright in all drawings,
specifications and documents
prepared by the designer
and in the work executed form
them shall remain the property of
the designer unless otherwise agreed.
Prior to commencement of any works
all dimensions are to be checked and
verified by the relevant contractor
DO NOT SCALE FROM THIS DRAWING

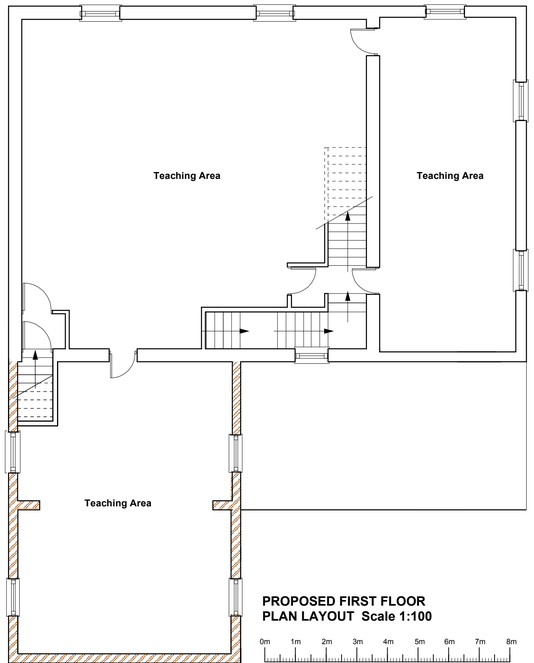



**PROPOSED FIRST FLOOR**
**PLAN LAYOUT Scale 1:100**

0m 1m 2m 3m 4m 5m 6m 7m 8m

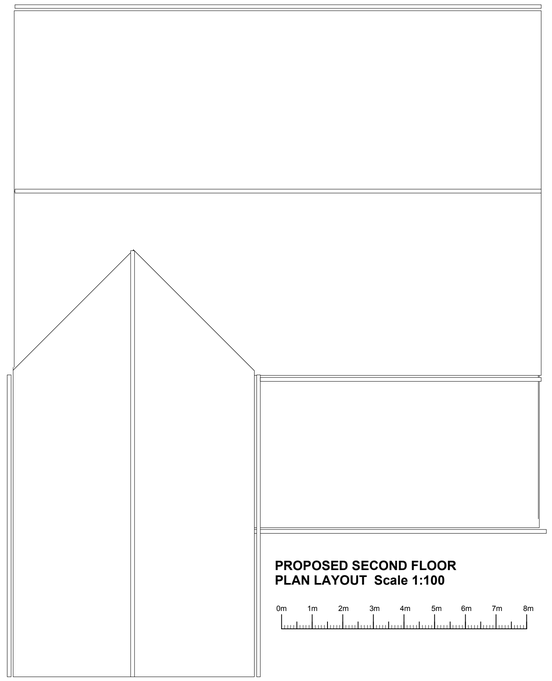


**PROPOSED SECOND FLOOR**
**PLAN LAYOUT Scale 1:100**

0m 1m 2m 3m 4m 5m 6m 7m 8m

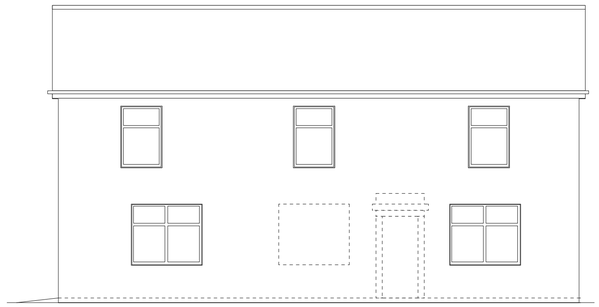


**PROPOSED FRONT ELEVATION Scale 1:100**

0m 1m 2m 3m 4m 5m 6m 7m 8m

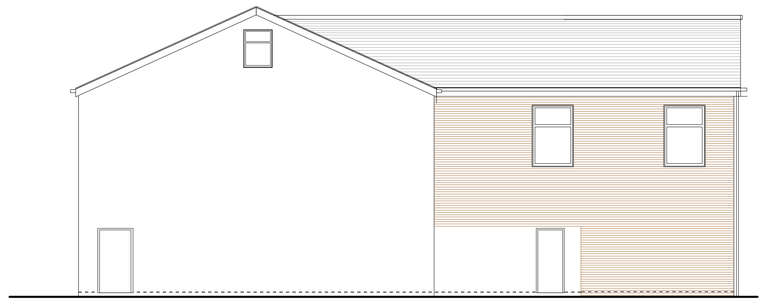


**PROPOSED SIDE ELEVATION FOOTPATH Scale 1:100**

0m 1m 2m 3m 4m 5m 6m 7m 8m

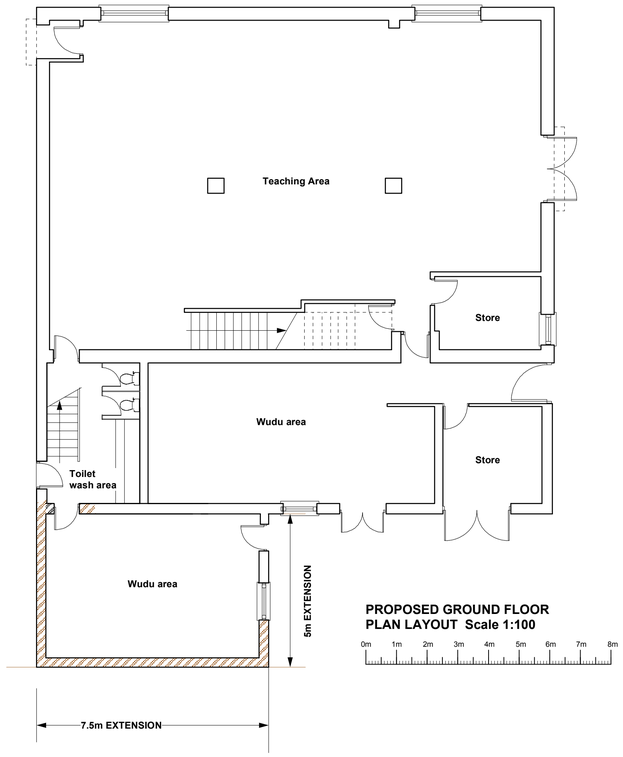



**PROPOSED GROUND FLOOR**
**PLAN LAYOUT Scale 1:100**

0m 1m 2m 3m 4m 5m 6m 7m 8m

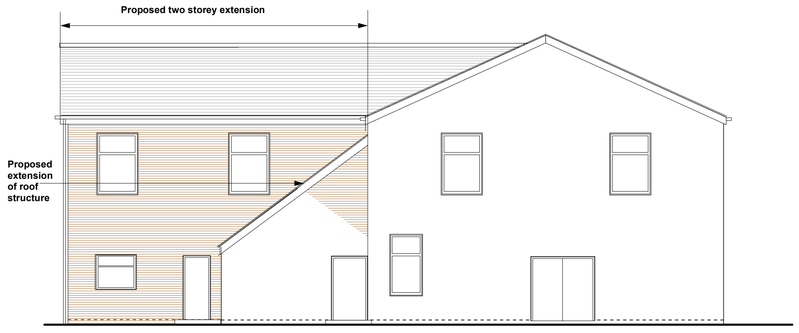


**PROPOSED SIDE ELEVATION FROM CAR PARK Scale 1:100**

0m 1m 2m 3m 4m 5m 6m 7m 8m

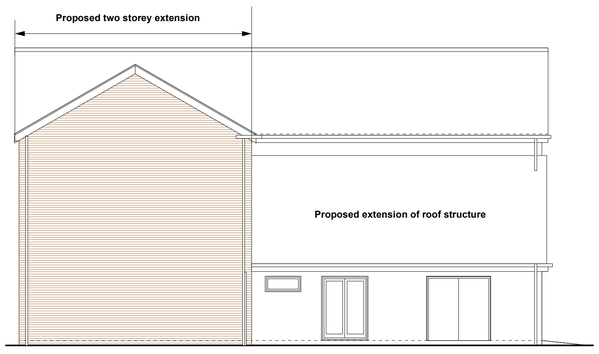


**PROPOSED REAR ELEVATION Scale 1:100**

0m 1m 2m 3m 4m 5m 6m 7m 8m

CLIENT
63 CRAWFORD STREET
ROCHDALE
LANCASHIRE
OL16 5RS

PROJECT
PROPOSED GROUND FLOOR
SINGLE STOREY REAR EXTENSION
& FIRST FLOOR REAR EXTENSION

DRAWING
PROPOSED FLOOR PLANS
& ELEVATIONS

| DRAWING NO | DRAWN |
|---|---|
| PL.1816.002A | AAL |
| DATE | SCALE |
| 13.07.2018 | 1:100@A1 |