DO NOT SCALE EXCEPT FOR PLANNING APPLICATION PURPOSES. USE FIGURED DIMENSIONS.
ANY DISCREPANCIES ARE TO BE REPORTED TO THIS OFFICE PRIOR TO THE CONTINUANCE OF WORKS.
THIS DRAWING IS THE COPYRIGHT OF MALCOLM B J PERCY, BUILDING DESIGN & PLANNING CONSULTANCY, & MUST NOT BE REPRODUCED IN ANY FORMAT WITHOUT THE PRIOR WRITTEN AGREEMENT OF THIS OFFICE.

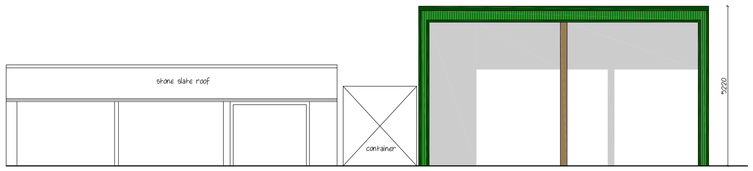

SOUTH WEST ELEVATION

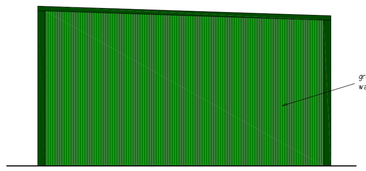

SOUTH EAST ELEVATION

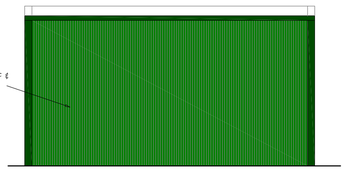

NORTH EAST ELEVATION

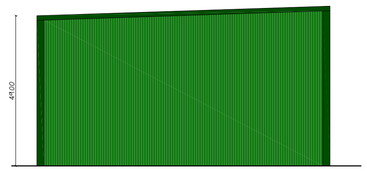

NORTH WEST ELEVATION

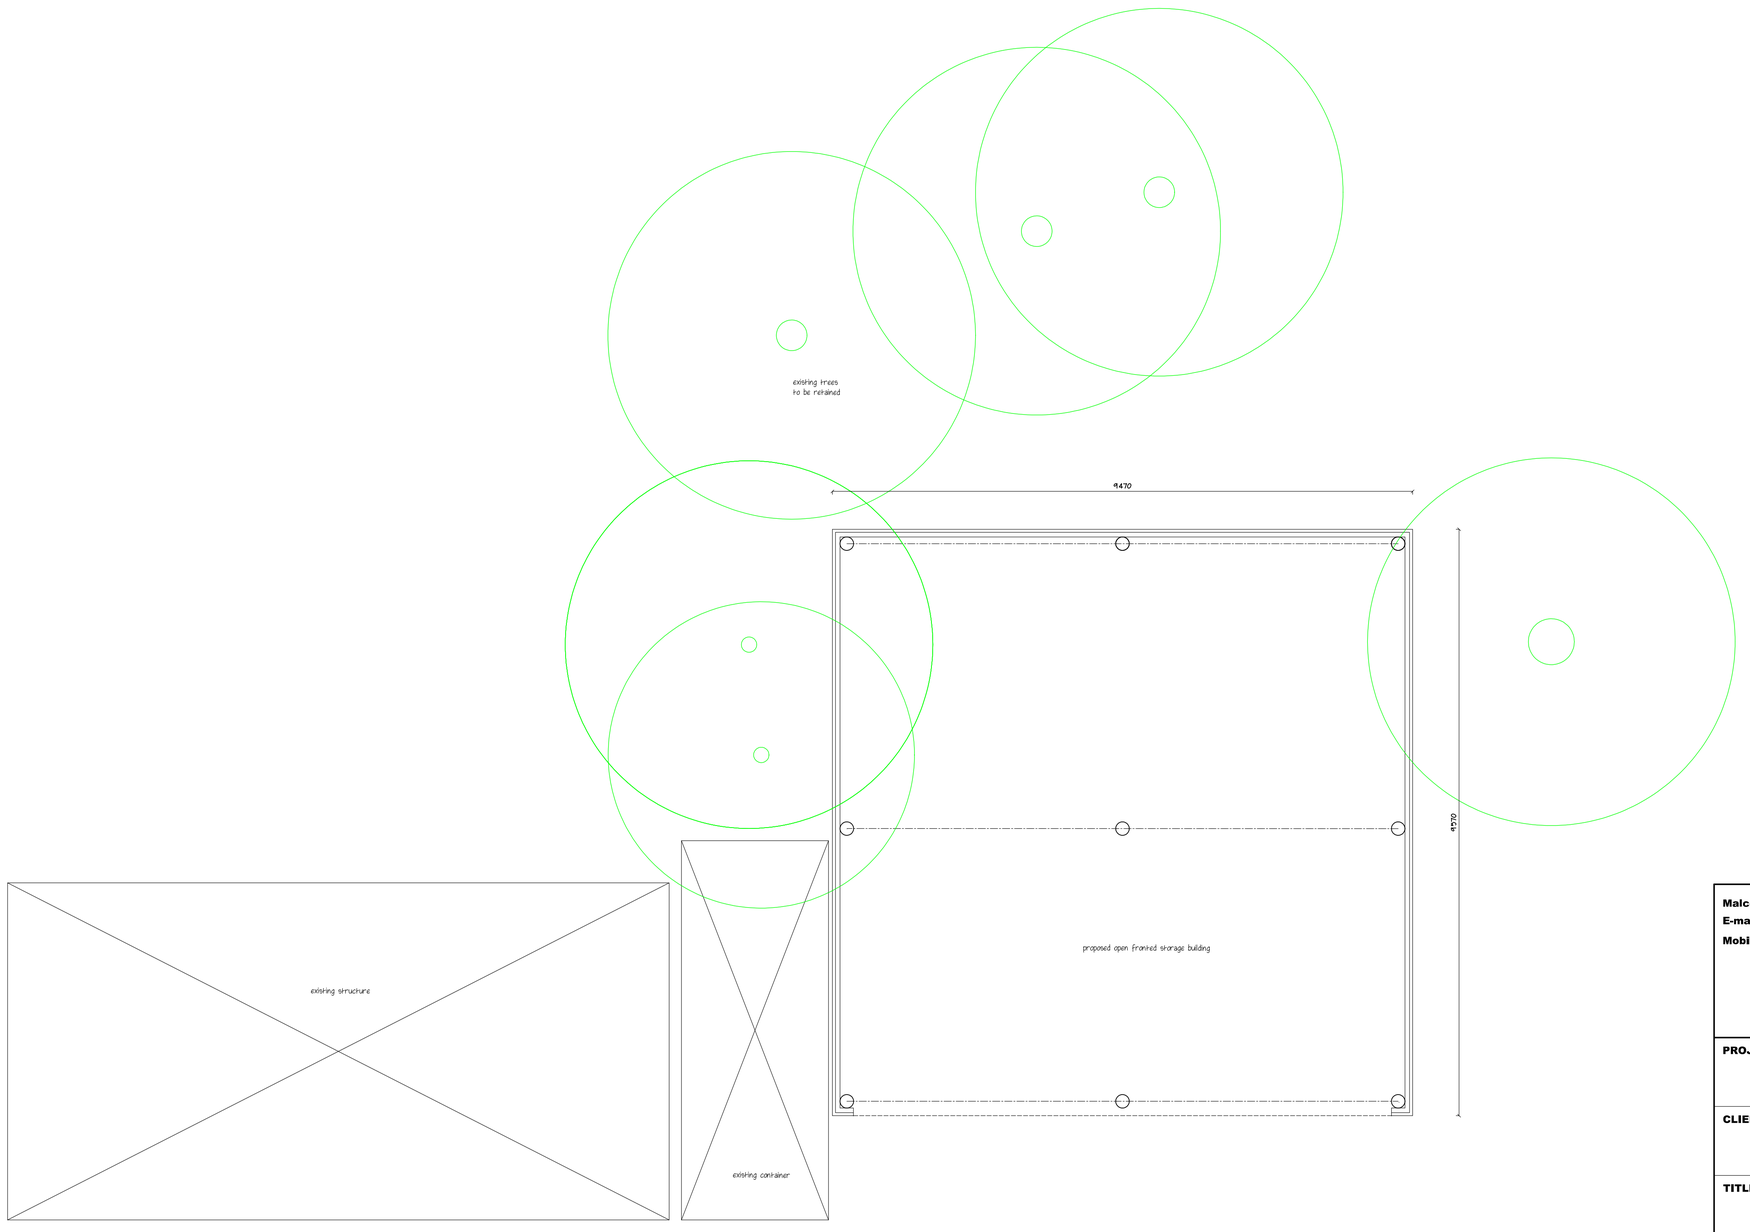

PROPOSED FLOOR PLAN

Malcolm B. J. Percy, 5, Chorley Green Farm Barns, Nantwich Road, Chorley, Cheshire, CW5 8JR.
E-mail : malcolmpercy@hotmail.com
Mobile : 07802 663325

BUILDING DESIGN
AND PLANNING
Consultancy

PROJECT	ERECTION OF DETACHED AGRICULTURAL STORAGE BUILDING, (RETROSPECTIVE), BROWN HILL FARM, ROOLEY MOOR ROAD, ROCHDALE, OL12 6BN.
CLIENT	MR. G. BRIERLEY.
TITLE	PROPOSED FLOOR PLAN & ELEVATIONS.

DATE	SCALE	DRAWN BY	DRAWING NO.	REVISION
July 2018	1:100 & 1:50 @ A1	mbjp	2175.01	