
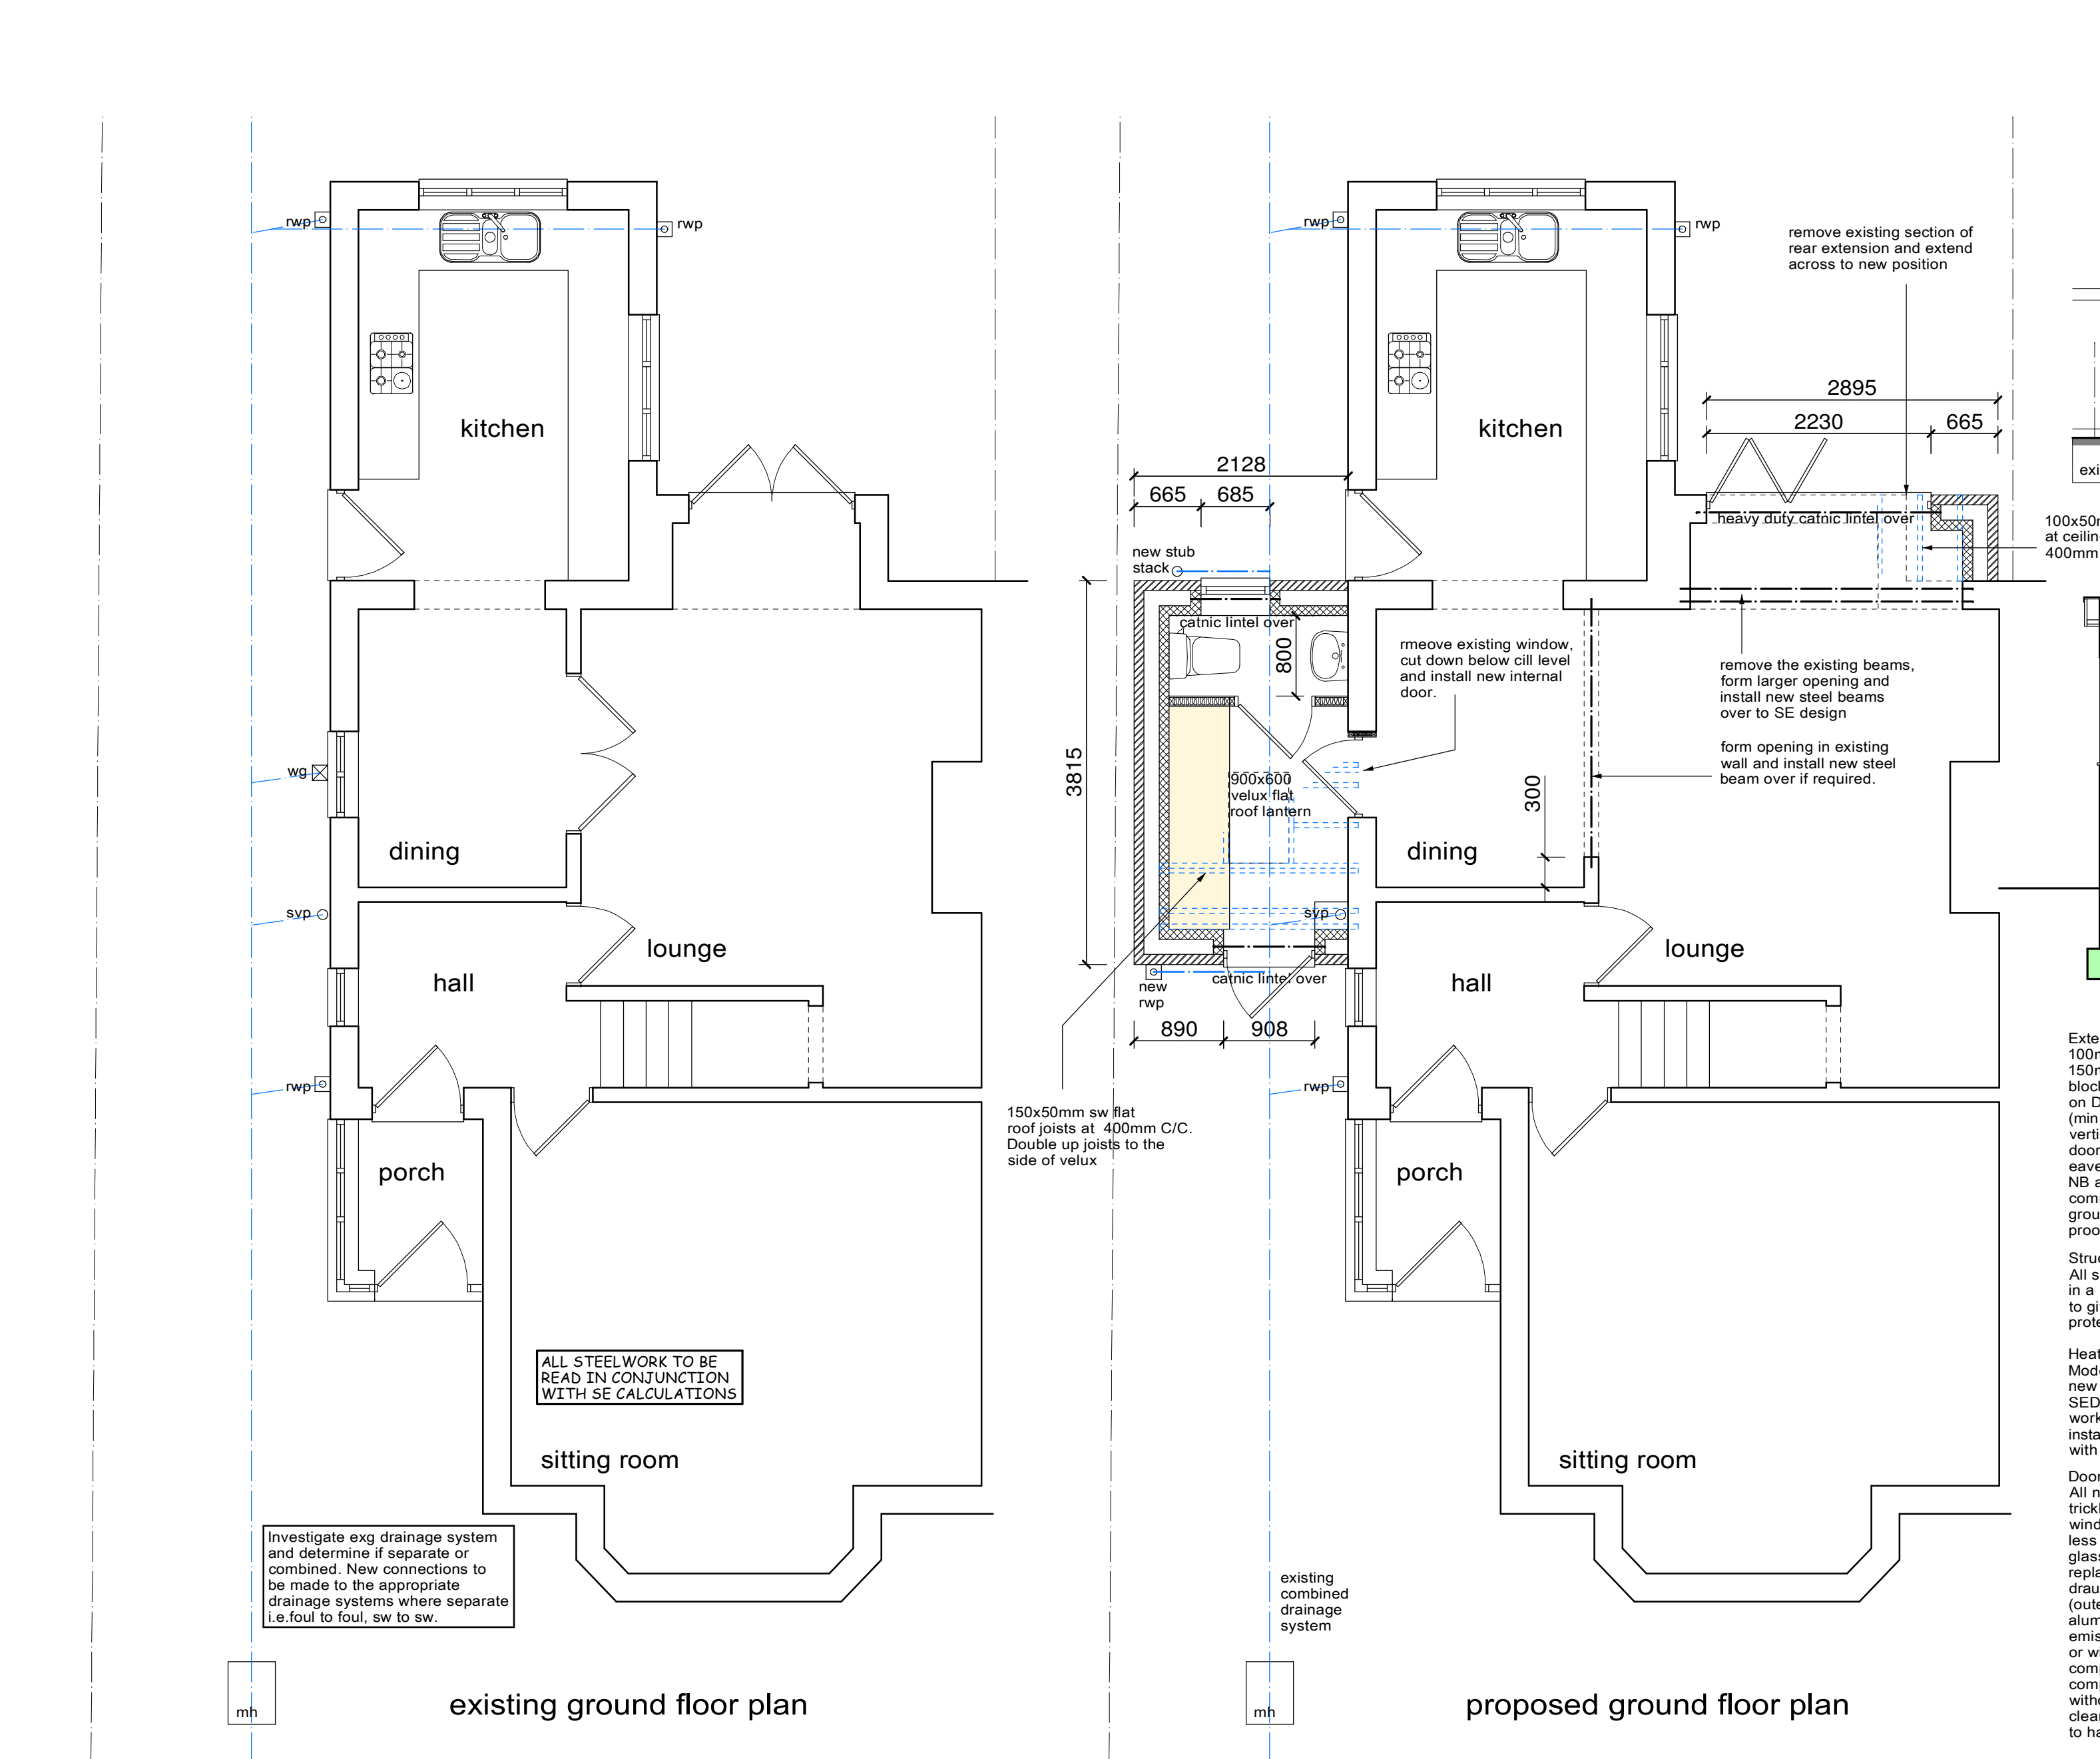


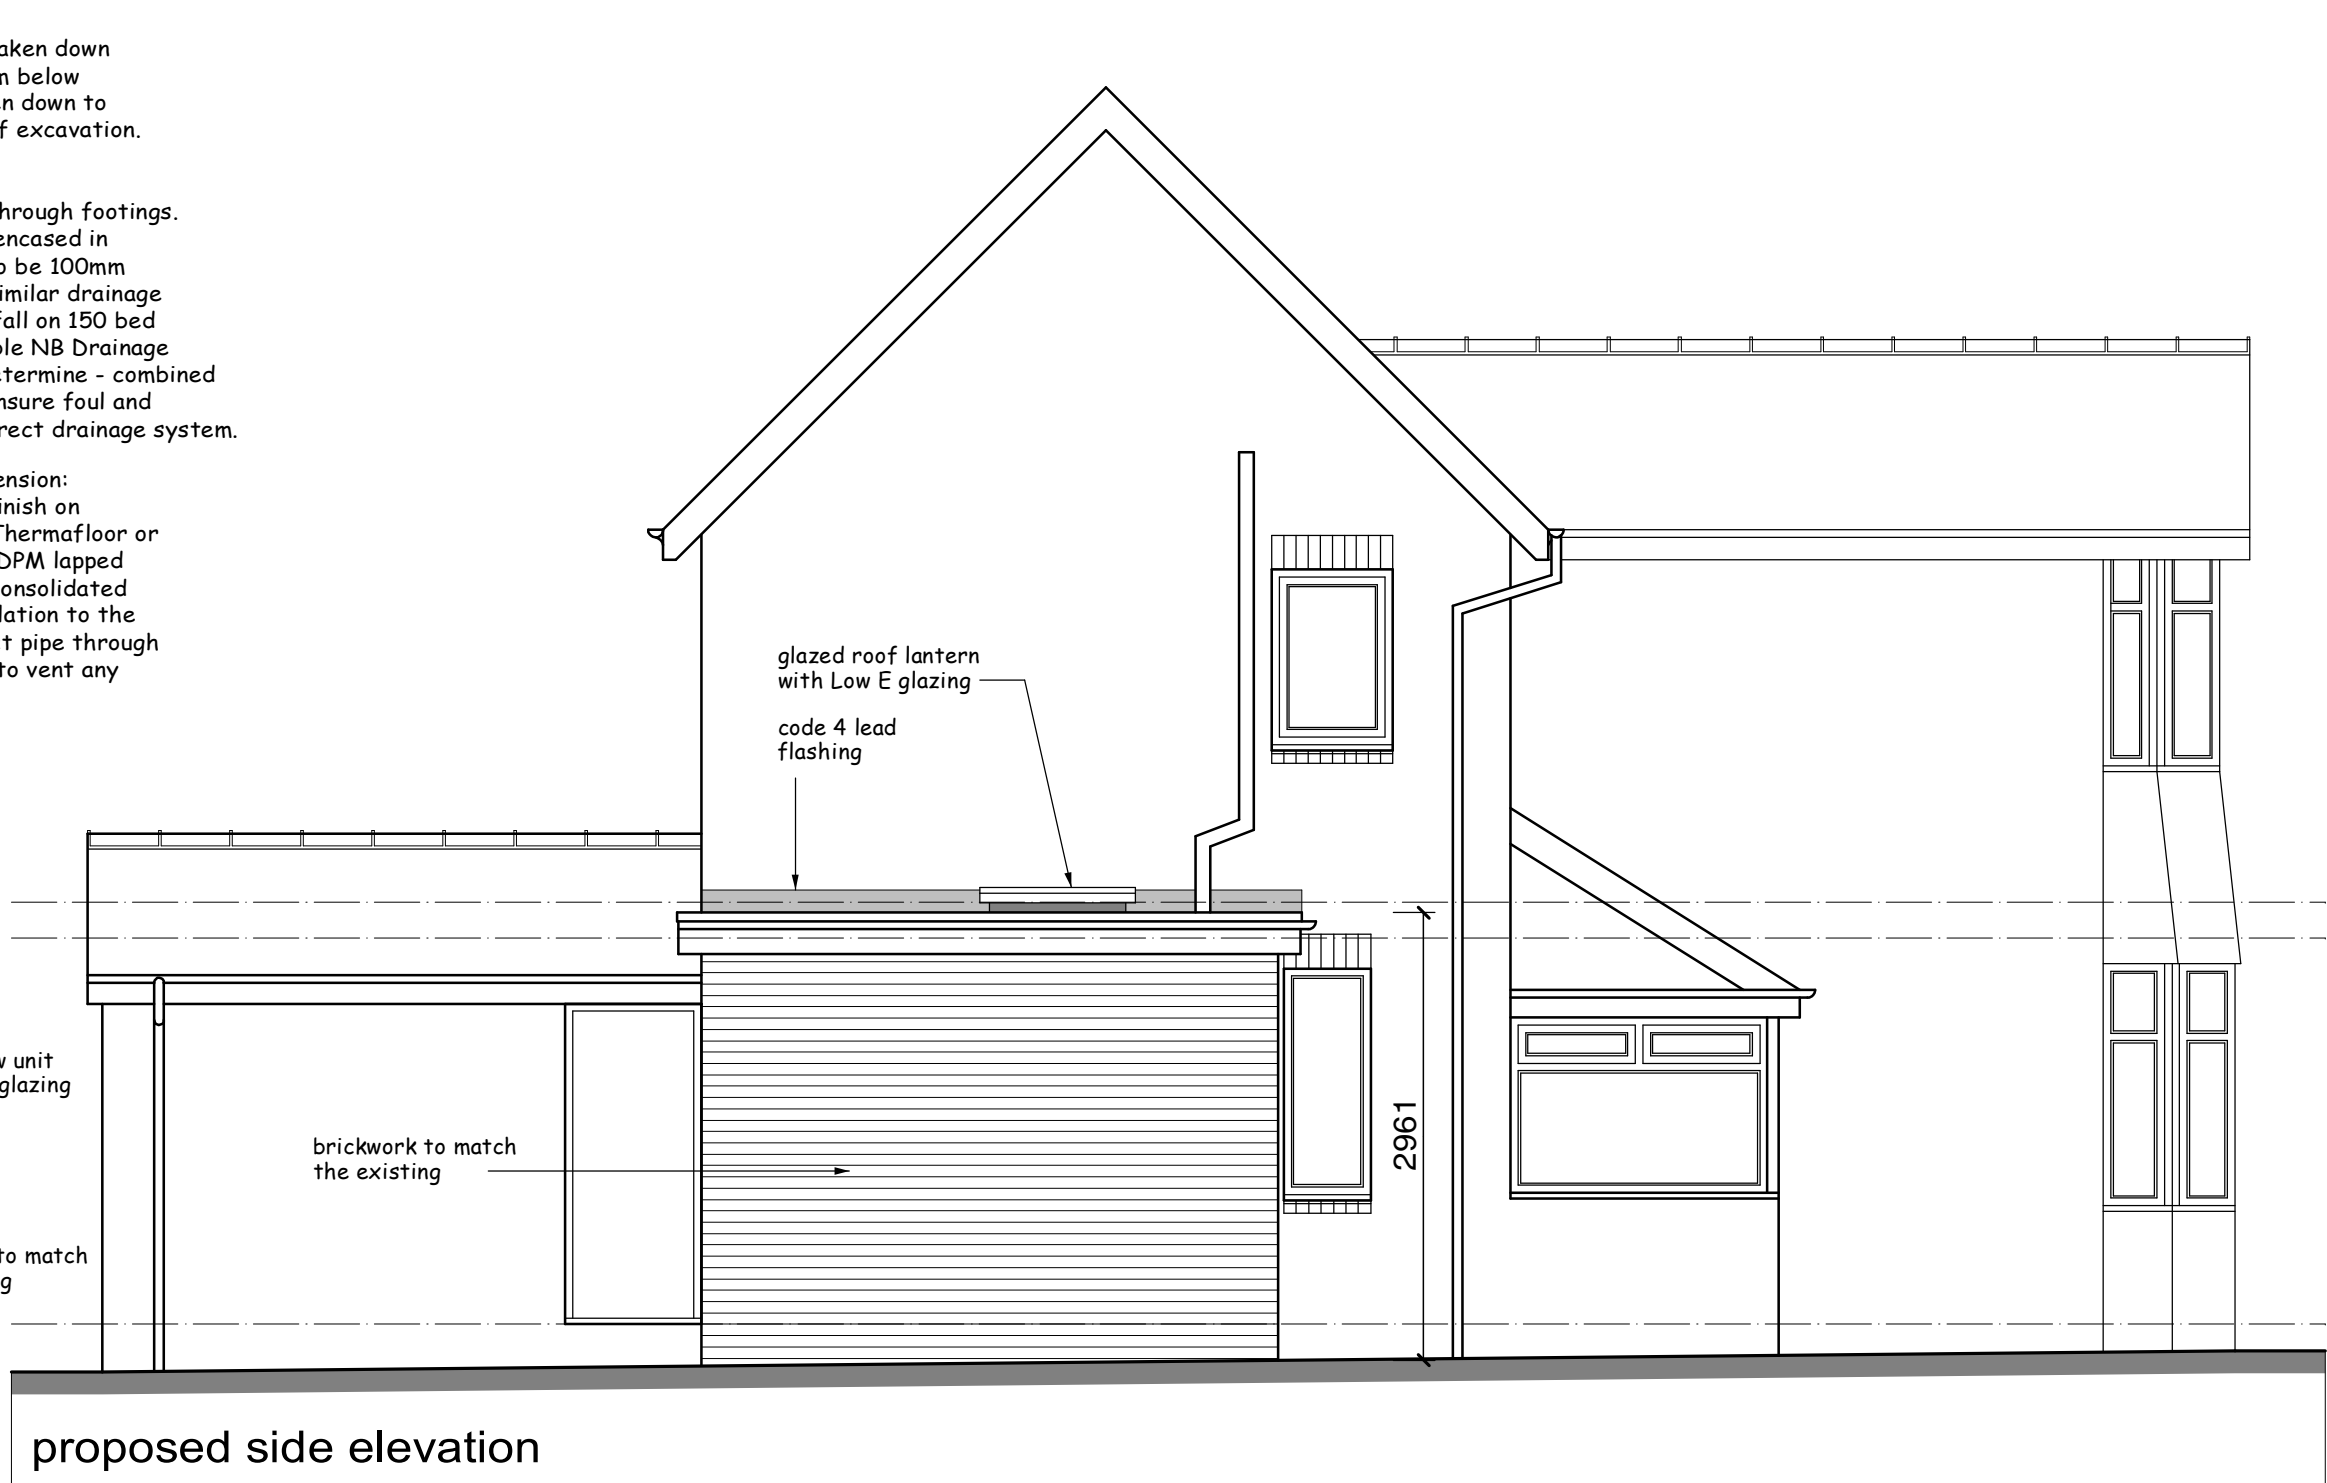

External Walls traditional:
100mm brickwork outer skin to match the existing. 150mm cavity with cavity wall batts - 100mm thermolite block inner leaf dry lined in 12.5mm plasterboard and skim on Drywall dabs. Stainless steel double triangle wall ties (min 55mm embedment) 750mm horizontal c/c & 450 vertical c/c staggered and doubled up at all window and door reveals. Cavities to be closed at all reveals and at eaves - using Thermabate insulated cavity closers. NB all masonry below ground level to be in concrete common brick. DPC to be fixed at min 150mm above ground level. Provide cavity fill to 225mm below damp proof course.

Structural Steel:
All structural steel to be encased in a minimum 18mm Gypsum plaster to give minimum half hour fire protection.

Heating:
Mode of heating to extension as yet unknown if a new boiler to be fitted this is to have a Class A SEDBUK energy efficiency rating. NB All plumbing work to be carried out by GAS SAFE registered installer. Hot water & heating systems to comply with Domestic Heating Compliance guide.

Doors and Windows:
All new windows to be double glazed and have trickle vents not less than 8000mm². All windows adjoining a door or a glazed door or less than 800mm above floor to be in toughened glass to BS6206 or EN12150. New and replacement windows and roof lights fully draught proofed & double glazed in Optiwhite (outer pane) 16mm argon filled air space with aluminium spacer bar with an inner pane of low emissivity 'K' glass to give a 'U' value of 1.4w/m²k or window energy rating band C certificates of compliance to be provided to building control on completion. New windows to habitable rooms without alternative at least 1no opening light with a clear opening of 450 x 750mm. Top hung Windows to have assist arms and stays to keep up

Roof Construction:
Roof tiles to match existing and to suit 40 deg pitch on sw tanalised battens on Du Pont Tyvek breathable roof membrane (ensure breathable felt system is installed & vented in strict accordance with manufacturers recommendations) on 100x50mm sw rafters and ceiling joists at 400mm c/c. 100 x 75 wall plates bedded on and strapped to blockwork @ 200mm centres. 300mm Rockwool insulation laid in 2no layers between and across ceiling joists - pack eaves with insulation. Ceiling joists underdrawn 12.5mm plasterboard and skim.

Partitions:
Stud walls formed in 100 x 50mm studding at 400 centres with 12.5mm plasterboard and skim finish both sides. All walls between WC & bedrooms to have 50mm sound deadening insulation between.

Flashings:
Code 4 lead stepped and straight flashings with DPC cavity trays over at all abutments.

Lighting:
One third of the primary light fittings in the proposed extension (minimum one) to be of a type which will only receive high efficiency lamps.

Any new gas boiler to be min 90% SEDBUK condensing wall mounted with balanced flue/stainless steel guard to outlet. Flues discharge in accordance with manufacturers instructions & to Building Regulations ADJ. Copy of the Building Regulations Compliance Certificate from your GAS SAFE installer to be provided. All new radiators to be provided with thermostatic valves.

APPROVED DOCUMENT L1 (2005)
From the 1st April 2005. All new and replacement natural gas and LPG boilers are required to have a minimum SEDBUK (Seasonal Efficiency of Domestic Boilers in the UK) rating of 86% From the 1st April 2005 Oil fired boilers must have a minimum SEDBUK rating of 86%. Exceptional Circumstances permitting the installation of a Non-Condensing boiler. The installer must complete an 'Assessment form' using the procedure described in the document 'Guide to the Condensing Boiler Installation Procedure for dwellings' (ODPM 2005).
The declaration should be retained by the householder as it may be needed when the property is offered for sale. All electrical work required to meet the requirements of Part P (electrical safety) will be designed, installed, inspected and tested by a person competent to do so. Prior to completion the Local Authority must be satisfied by either: An electrical installation certificate issued under a Competent Person Scheme has been issued; or Appropriate certificates and forms defined in BS 7671 (as amended) have been submitted that confirm the work has been inspected and tested by a competent person. A competent person will have a sound knowledge and experience relevant to the nature of the work undertaken and to technical standards set down in BS 7671, be fully versed in the inspection and testing procedures contained in the regulations and employ adequate testing equipment.

This drawing has been prepared for the sole purpose of obtaining Planning Permission and Building Regulation Approval ONLY. All structural calculations are to be checked by structural engineers prior to construction.

All dimensions & details are to be checked on site prior to construction. Any discrepancies reported to ExtensionsNW prior to any work undertaken. Any work undertaken prior to full Planning & Building Regulation approval is at the holders own risk. ExtensionsNW will not be held responsible for any mistakes arising.

This drawing is the copyright of ExtensionsNW and any reproduction in whole or part is strictly forbidden. ExtensionsNW reserve the right to modify and make necessary alterations without notice on the conditions.

D	
C	
B	
A	
DATE	

SCALE 1:50

DRAWN JDU

CUSTOMER Mr & Mrs Clayton

PROJECT Extension to the side

LOCATION 13 Heys Lane Heywood OL10 3RA

LOCAL AUTHORITY