

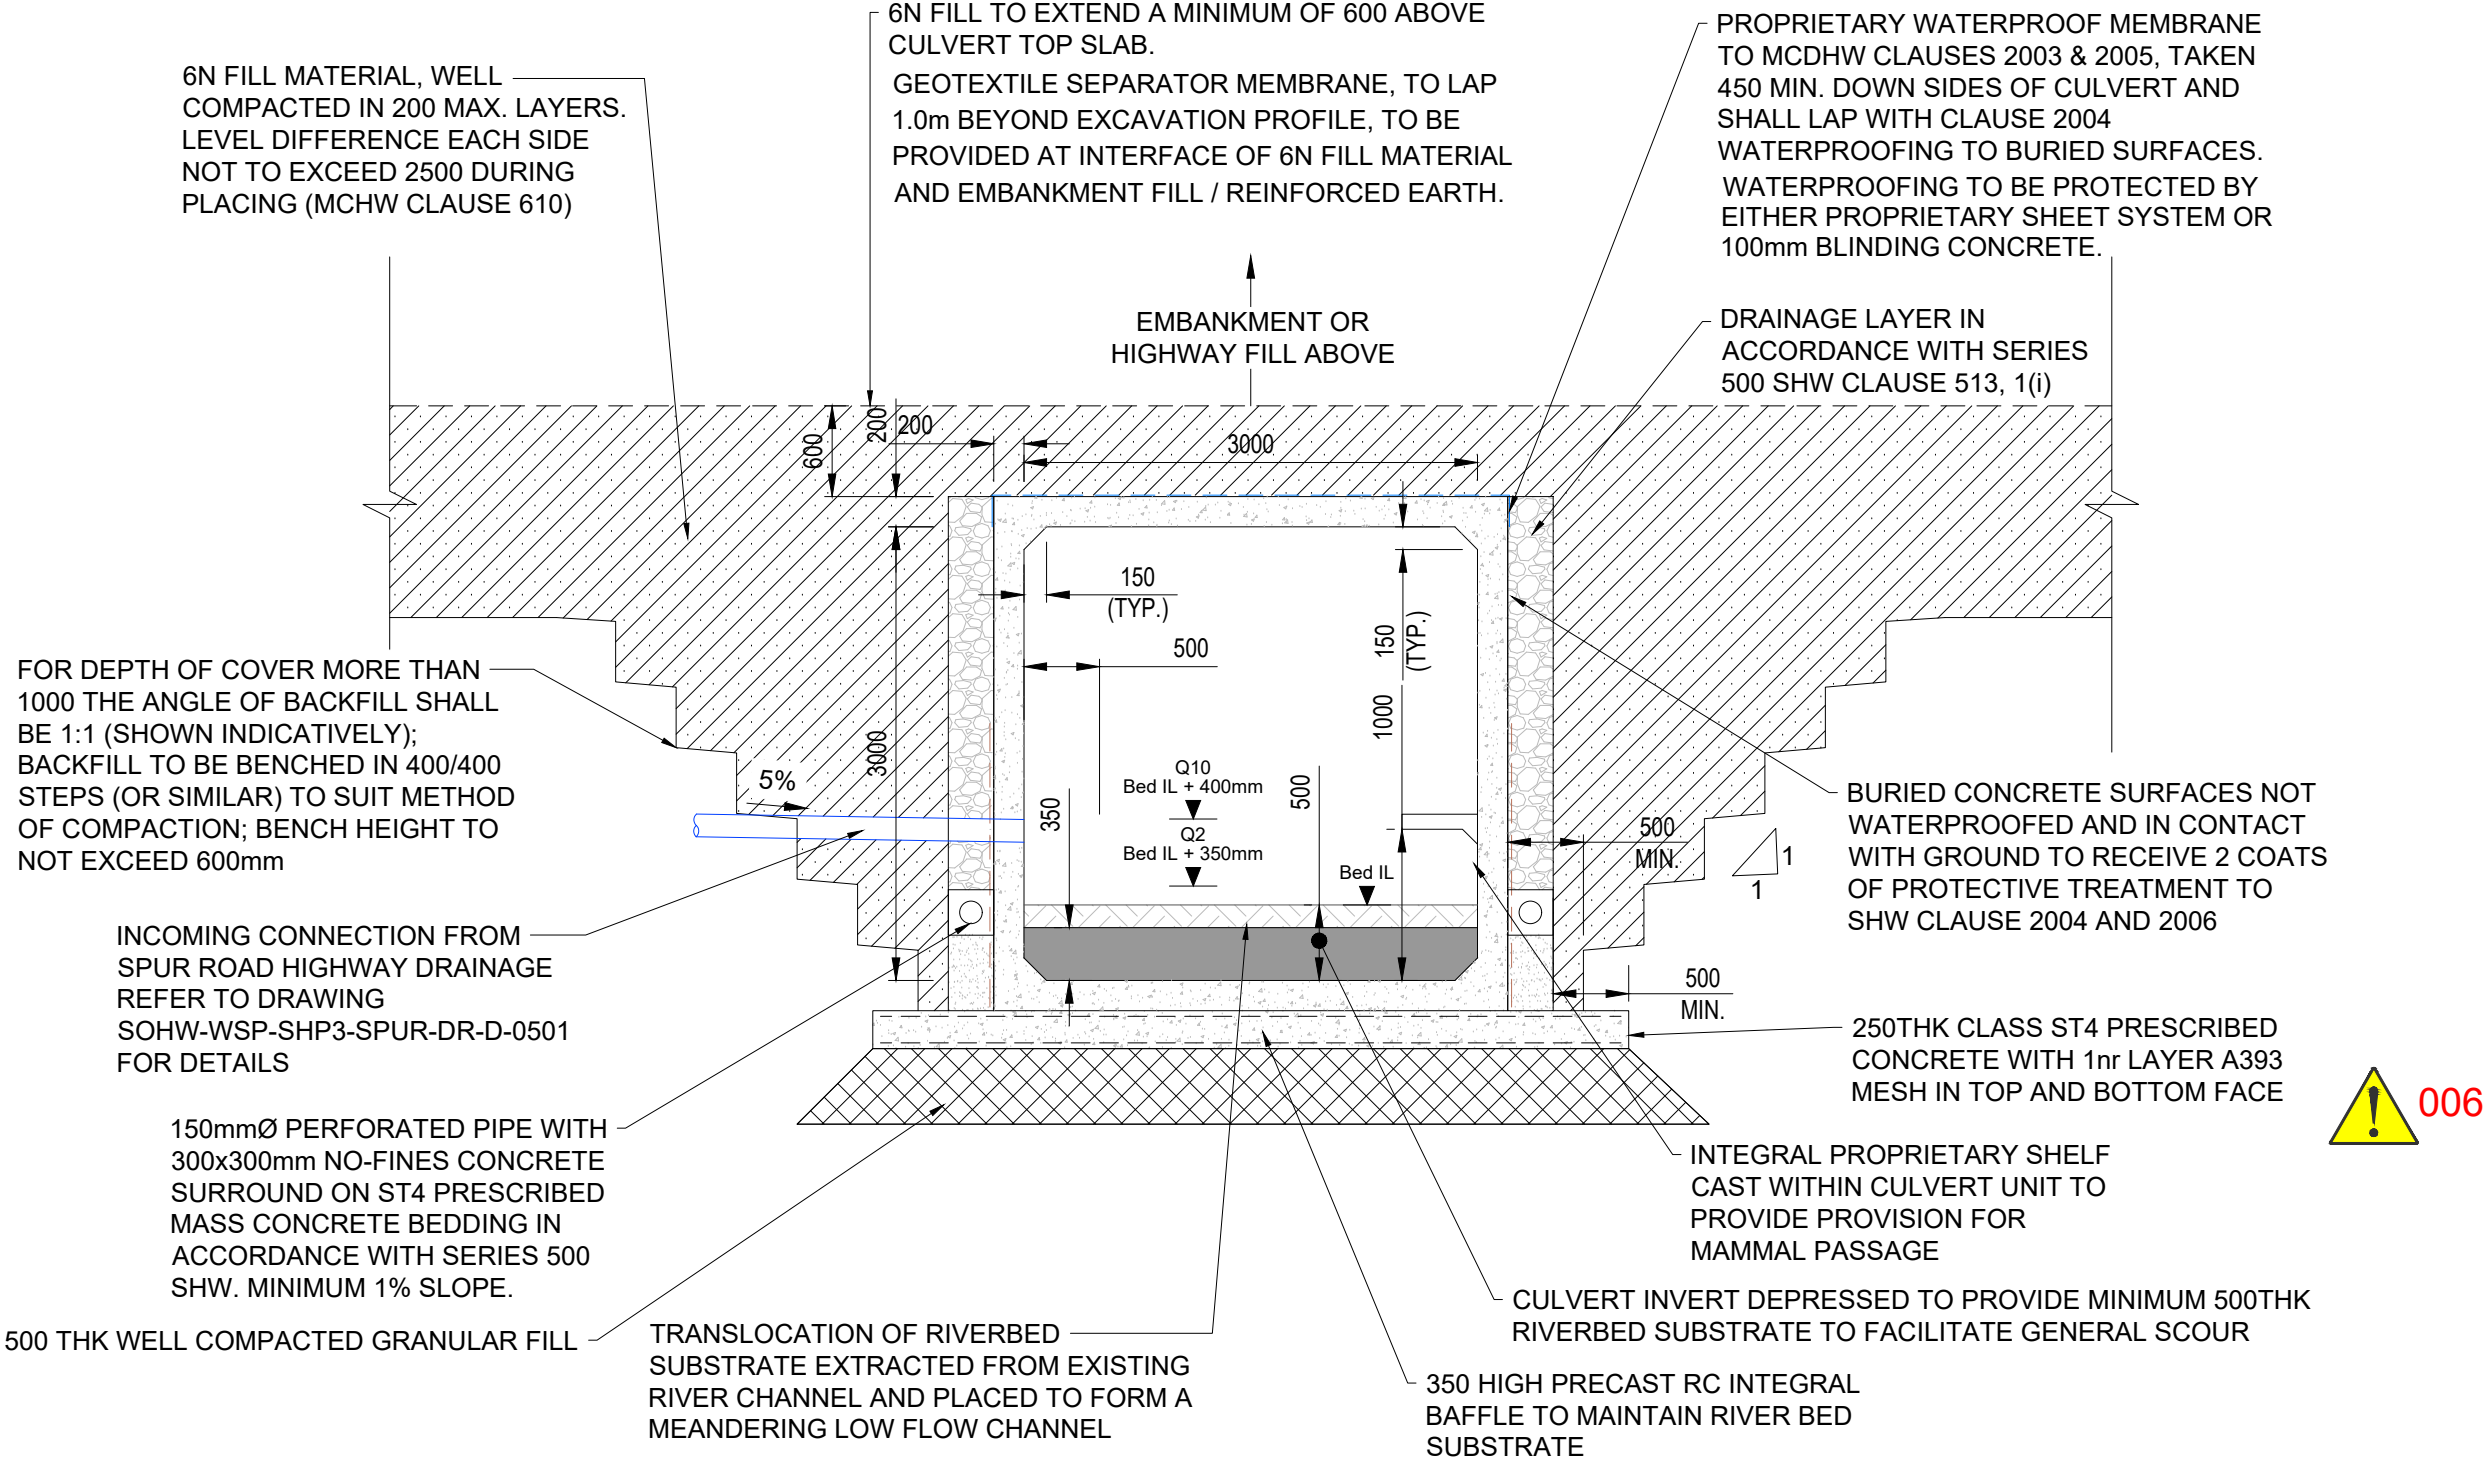


File name: \\UK-WSPGROUP\COMMON\DATA\PROJECTS\701033XX\70103659 - SOUTH HEYWOOD - PLOT 3 INFRASTRUCTURE\03 WIP\RI RIVER ENGL04 WIP\02 CAD\70089657-WSP-SHP3-WAT-DR-D-0104.DWG, printed on 02 June 2023 10:09:38, by Raja, Suljayan

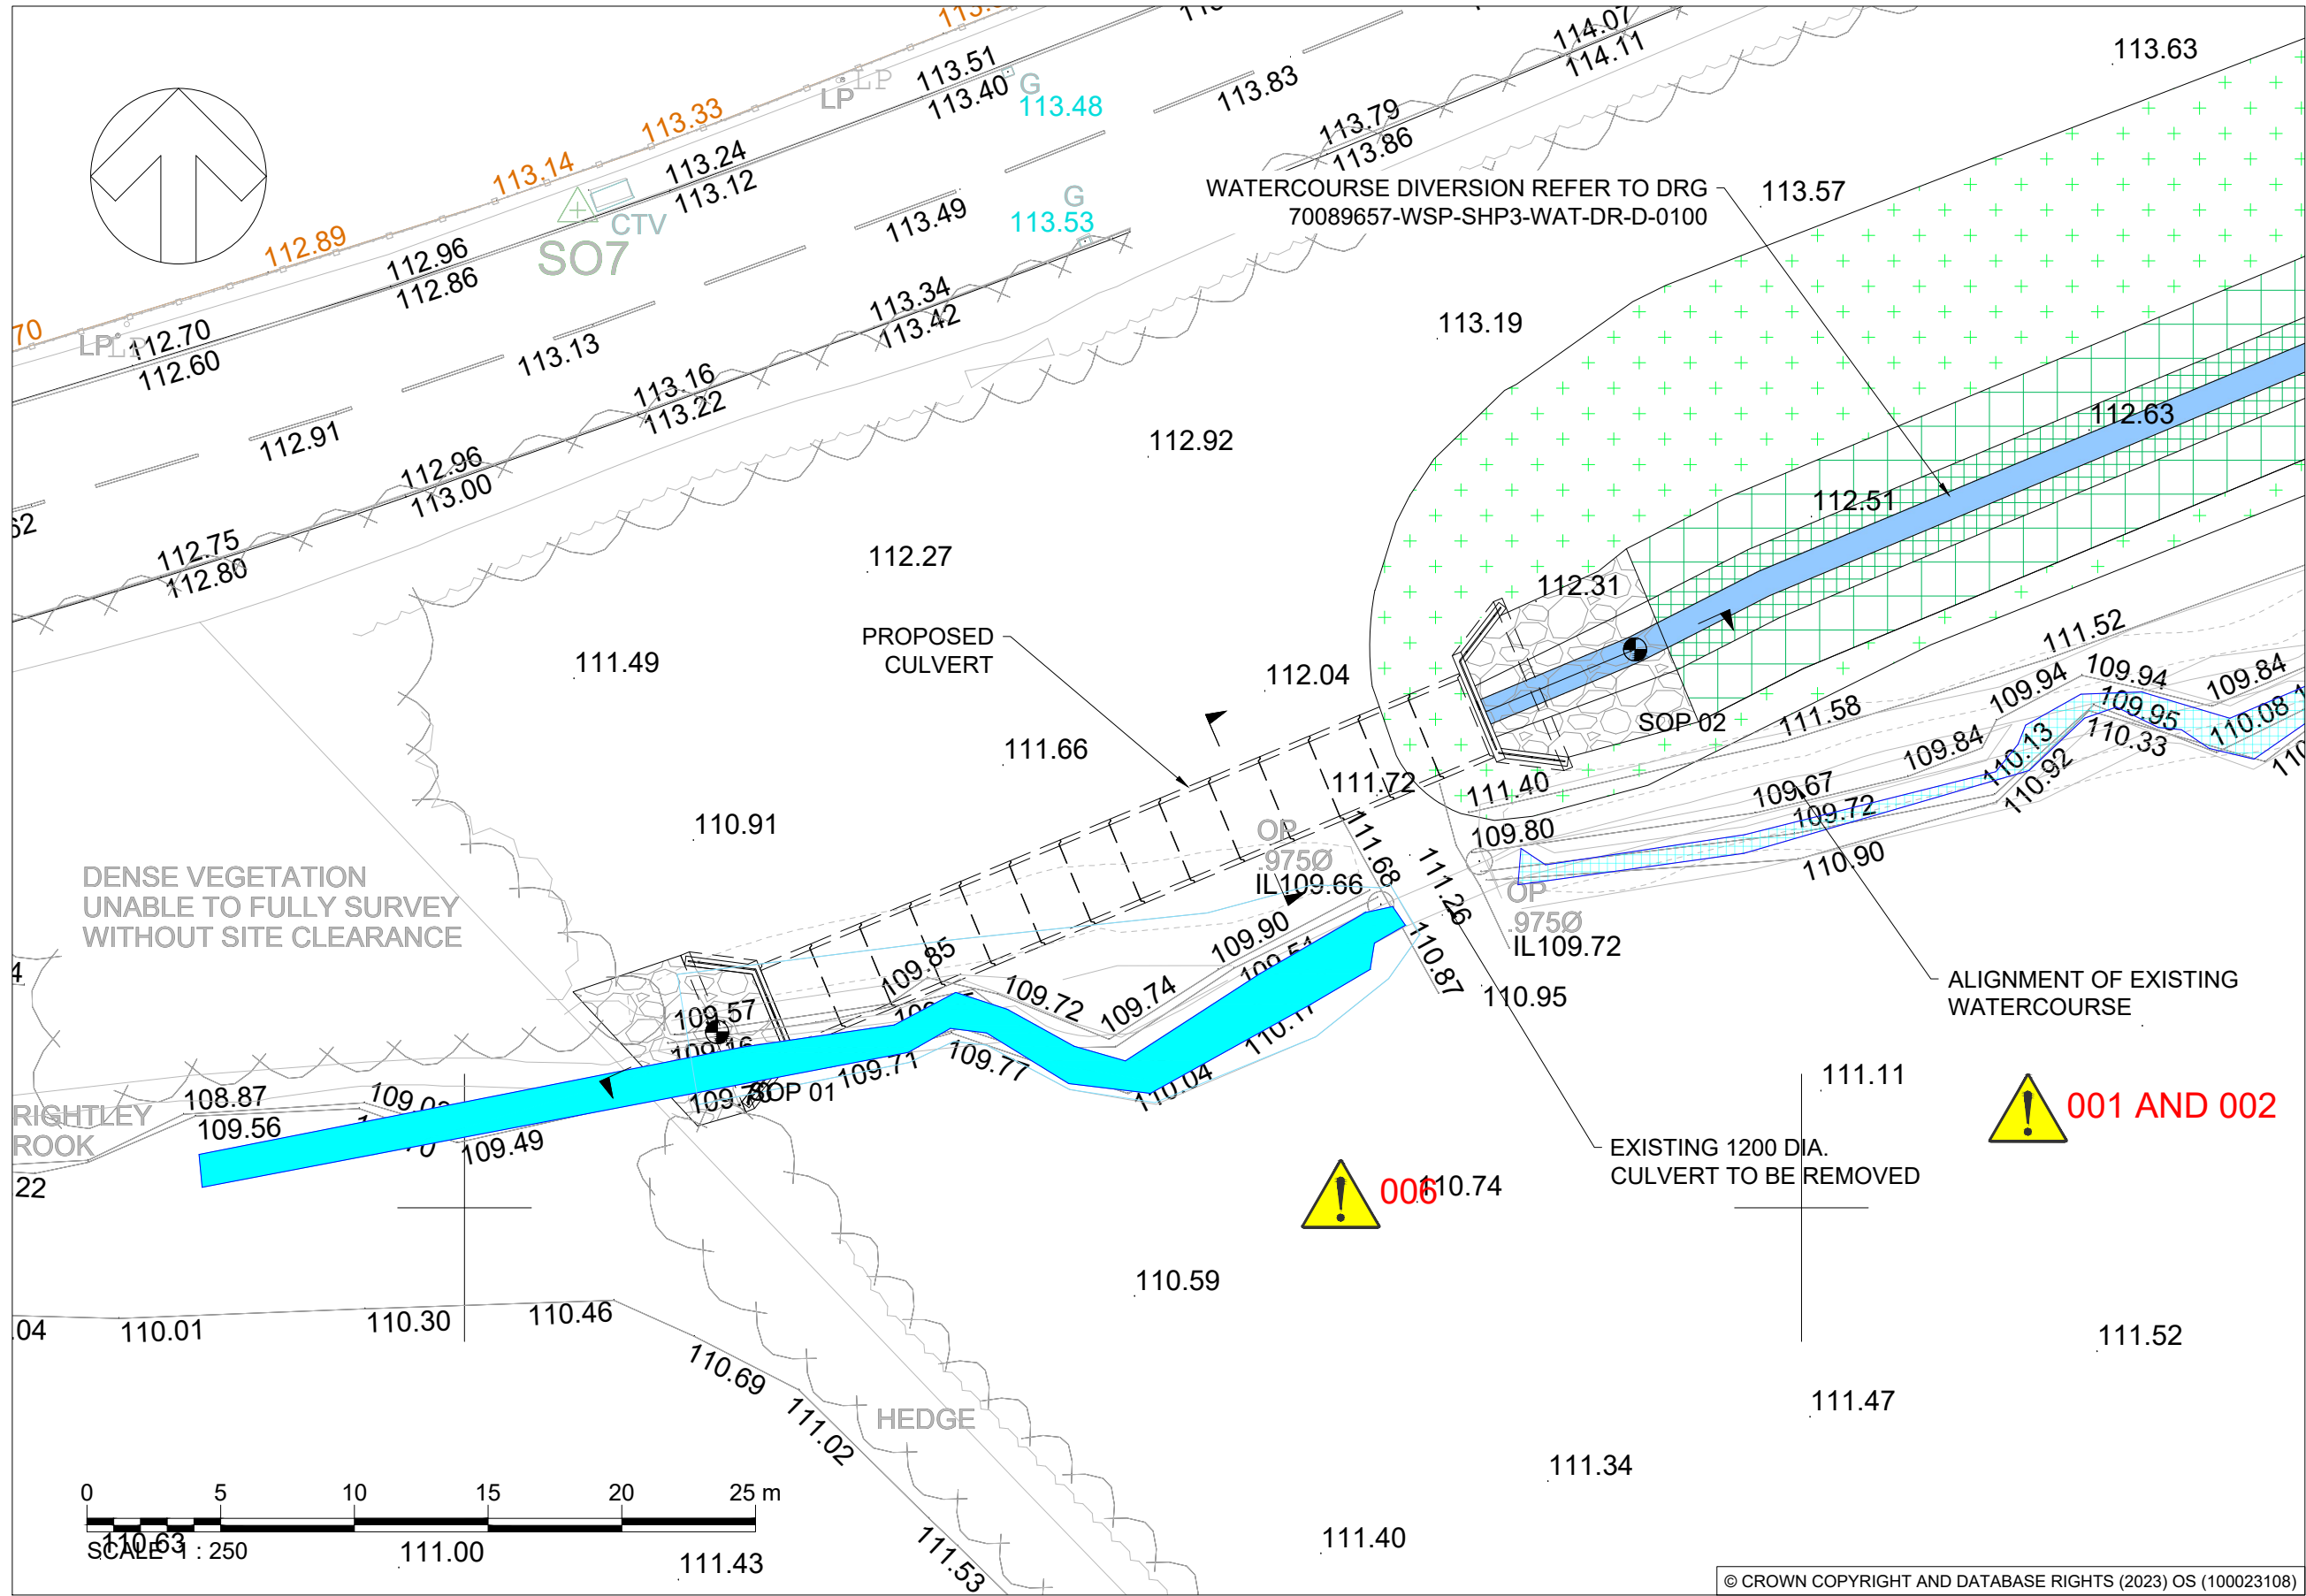

UTILITY CONFIDENCE GAUGE		
SEARCH TYPE	DATE	
☒ TYPE D (DESKTOP)	NOT COMPLETE	
☐ TYPE C (SITE RECON)		
☐ TYPE B (DETECTION)		
☐ TYPE A (VERIFICATION)		

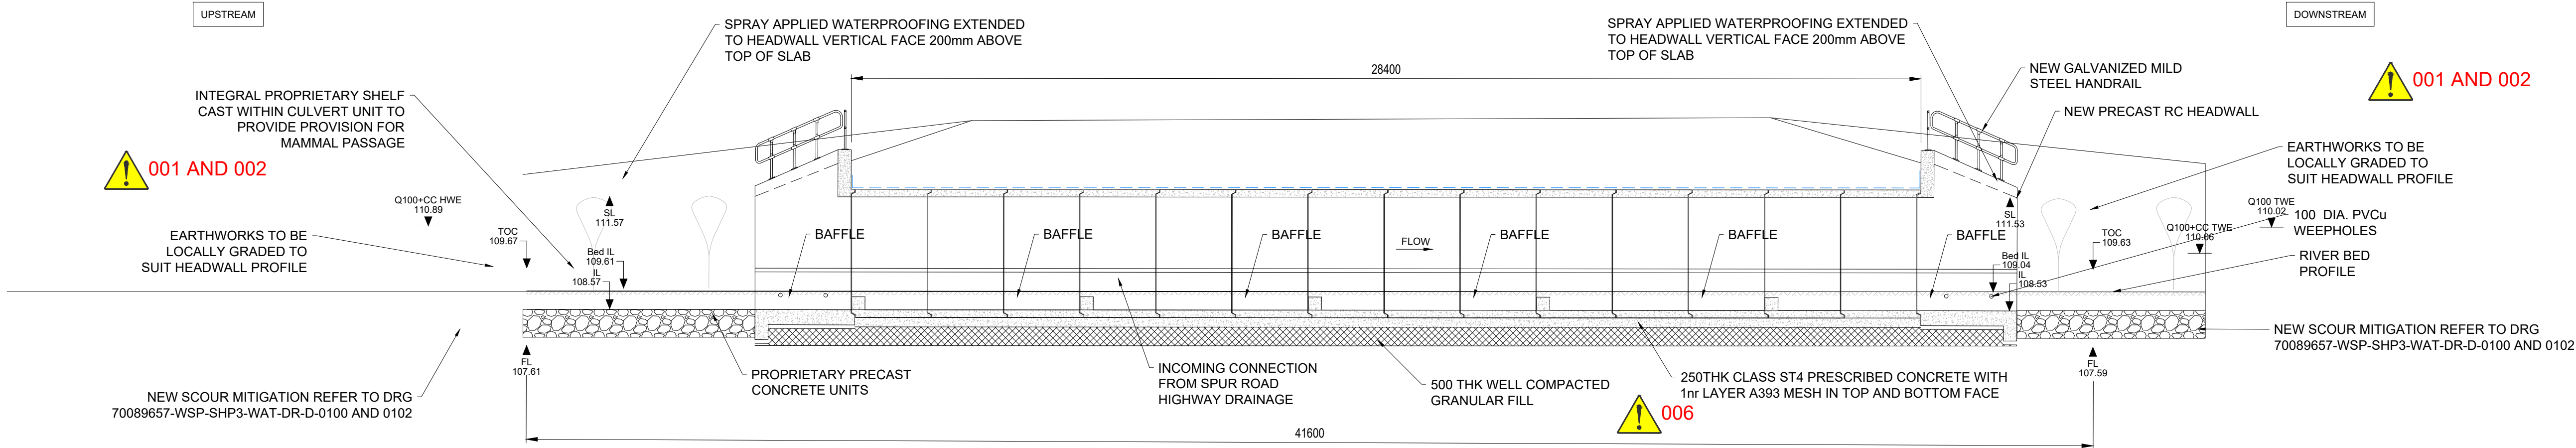

DO NOT SCALE

NOTES:

- ALL DIMENSIONS ARE IN MILLIMETRES (mm) AND ALL LEVELS ARE IN METRES ABOVE ORDNANCE DATUM (mAOD) UNLESS STATED OTHERWISE.
- DIMENSIONS AND LEVELS SHALL BE VERIFIED BY THE CONTRACTOR PRIOR TO COMMENCEMENT OF THE WORKS.
- THIS DRAWING SHOULD BE READ IN CONJUNCTION WITH THE FOLLOWING:
70089657-WSP-SHP3-WAT-DR-D-0100
70089657-WSP-SHP3-WAT-DR-D-0101
70089657-WSP-SHP3-WAT-DR-D-0102
70089657-WSP-SHP3-WAT-DR-D-0103
70089657-WSP-SHP3-WAT-DR-D-0105

ABBREVIATIONS:

AEP	ANNUAL EXCEEDANCE PROBABILITY	MJ	MOVEMENT JOINT
APPROX	APPROXIMATE	NOM	NOMINAL
BL	BED LEVEL	N	NORTHING
CC	CLIMATE CHANGE	NGR	NATIONAL GRID REFERENCE
DIA	DIAMETER	NR	NUMBER
DRAWING	DRAWING	NTS	NOT TO SCALE
FL	FORMATION LEVEL	RC	REINFORCED CONCRETE
HWE	HEADWATER ELEVATION	REV	REVISION
IL	INVERT LEVEL	SHT	SHEET
m	METRE (DIMENSION)	SL	SOFFIT LEVEL
mm	MILLIMETRE (DIMENSION)	THK	THICK
MAX	MAXIMUM	TWE	TAILWATER ELEVATION
MIN	MINIMUM	TYP	TYPICAL

SAFETY, HEALTH AND ENVIRONMENTAL INFORMATION

NOTES BELOW ARE ADDITIONAL TO HAZARDS/RISKS NORMALLY ASSOCIATED WITH THIS TYPE OF WORK.

CONSTRUCTION

001	Flood Risk (Fluvial) - Working area in flood zone 3 of Brightley brook
002	Flood Risk (Pluvial) - Working Area in a high risk zone for surface water flooding.
006	Utilities - PAS128 surveys investigation not complete or out of date resulting in a risk of contact with unknown utilities.

OPERATIONS & MAINTENANCE

005	Confined space - Risk of unauthorised entry into the culvert resulting in entrapment
-----	--

DISMANTLING / DEMOLITION (FUTURE)

NA	No significant residual risk identified
----	---

REFER TO THE GENERAL NOTES, THE SCHEDULE OF SIGNIFICANT RESIDUAL RISKS (T447) AND THE PRINCIPAL CONTRACTOR FOR MORE INFORMATION.

SETTING OUT POINTS

REF	EASTING	NORTHING	ELEVATION
SOP 01	383859.451	409156.570	-
SOP 02	383893.782	409170.879	-

* SETTING OUT POINTS PROVIDED FOR INFORMATION ONLY. POSITION TO BE DETERMINED ON SITE TO SUIT ACTUAL LOCATION OF EXISTING FEATURES.

REV	DATE	BY	DESCRIPTION	CHK	APP
P05	02/06/2023	SR	DIMENSION AMENDED	DW	DW
P04	03/04/2023	DS	MINOR ERRORS CORRECTED	DW	DW
P03	30/03/2023	DS	HIGHWAY DRAINAGE CONNECTIONS ADDED	DW	DW
P02	24/03/2023	AW	CULVERT LENGTH SHORTENED	LB	LB
P01	16/03/2023	AW	FIRST ISSUE	LB	LB

DRAWING STATUS: S3 - FOR REVIEW



Three White Rose Office Park, Millshaw Park Lane,
Leeds, LS11 0DL, UK
T+44 (0) 113 395 6200, F+44 (0) 113 395 6201
wsp.com

CLIENT:

RUSSELLS SOUTH HEYWOOD COMMERCIAL LTD

SITE/PROJECT:

SOUTH HEYWOOD DEVELOPMENT
PLOT 3

TITLE:

CULVERT
GENERAL ARRANGEMENT

SCALE @ A1:	AS SHOWN	CHECKED:	LB	APPROVED:	LB
PROJECT NO:	70089657	DESIGNED:	AW	DRAWN:	AW
				DATE:	April 23

DRAWING No:	70089657-WSP-SHP3-WAT-DR-D-0104	REV:	P05
-------------	---------------------------------	------	-----

© WSP UK Ltd