© This drawing and all the information hereon is copyright and remains the property of MAC DZIGN, any breach of this copyright will be prosecuted. Wherever figured dimensions are given they are to be accepted in preference to scaled sizes. The contractors are responsible for verifying all dimensions shown hereon before putting any affected work in hand.

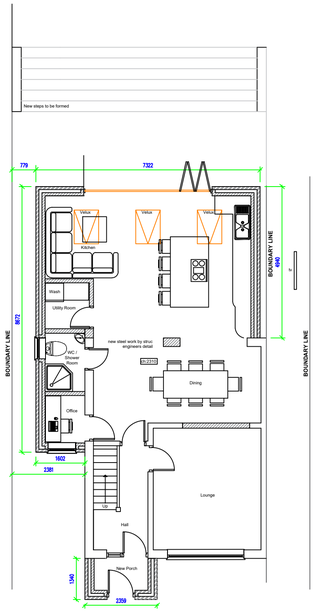

PROPOSED GROUND FLOOR PLAN SCALE 1:100

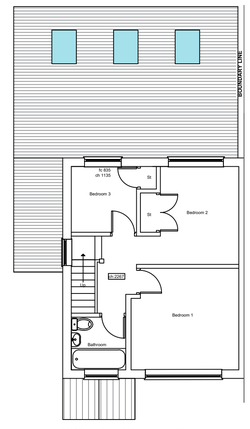

PROPOSED FIRST FLOOR PLAN SCALE 1:100

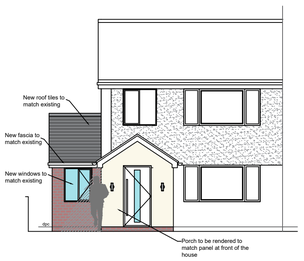

PROPOSED FRONT ELEVATION SCALE 1:100

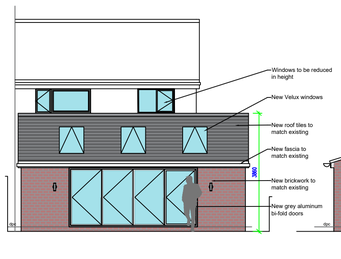

PROPOSED REAR ELEVATION SCALE 1:100

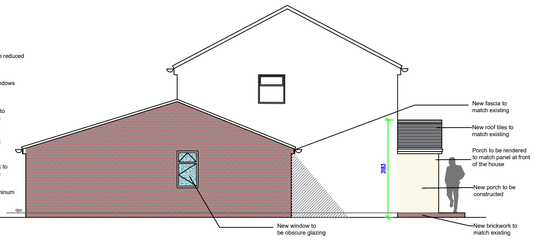

PROPOSED SIDE ELEVATION SCALE 1:100

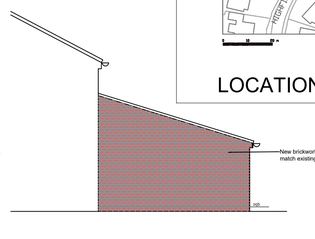

PROPOSED SIDE ELEVATION SCALE 1:100

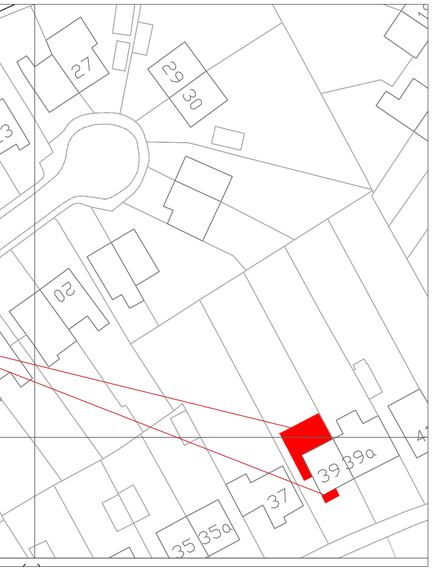

LOCATION PLAN SCALE 1:1250

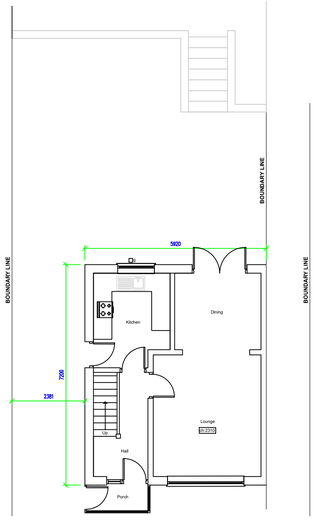

EXISTING GROUND FLOOR PLAN SCALE 1:100

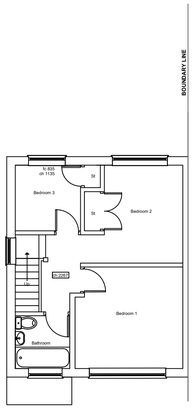

EXISTING FIRST FLOOR PLAN SCALE 1:100



EXISTING FRONT ELEVATION SCALE 1:100

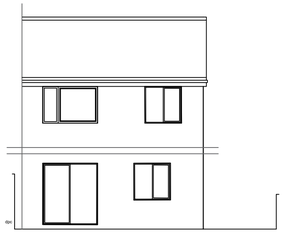

EXISTING REAR ELEVATION SCALE 1:100

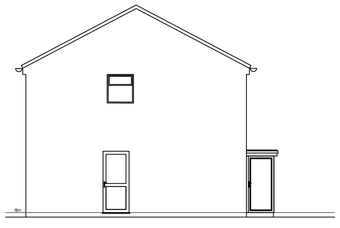

EXISTING SIDE ELEVATION SCALE 1:100

LOCATION OF EXTENSION & NEW PORCH

BLOCK PLAN SCALE 1:500

REV. A SIDE WINDOW REVISED

CLIENT: MRS GEORGIADES PROJECT: REAR / SIDE EXTENSION & PORCH

ADDRESS: 39 FARMWAY ALKRINGTON MIDDLETON MANCHESTER M24 1DL

TITLE: EXISTING / PROPOSED PLANS & ELEVATIONS DATE: JAN 2021

SHEET/SCALE: AS SHOWN DRAWING NUMBER:202018.1 DRN: MC

MAC Dzign Architecture & Interior Design
mac.dzign@hotmail.com 07546630432