
ALL DIMENSIONS ARE FOR REFERENCE PURPOSES ONLY DISCRPENCIES ARE TO BE REPORTED TO THE DRAWINGS AUTHOR. DO NOT SCALE FROM DRAWING.

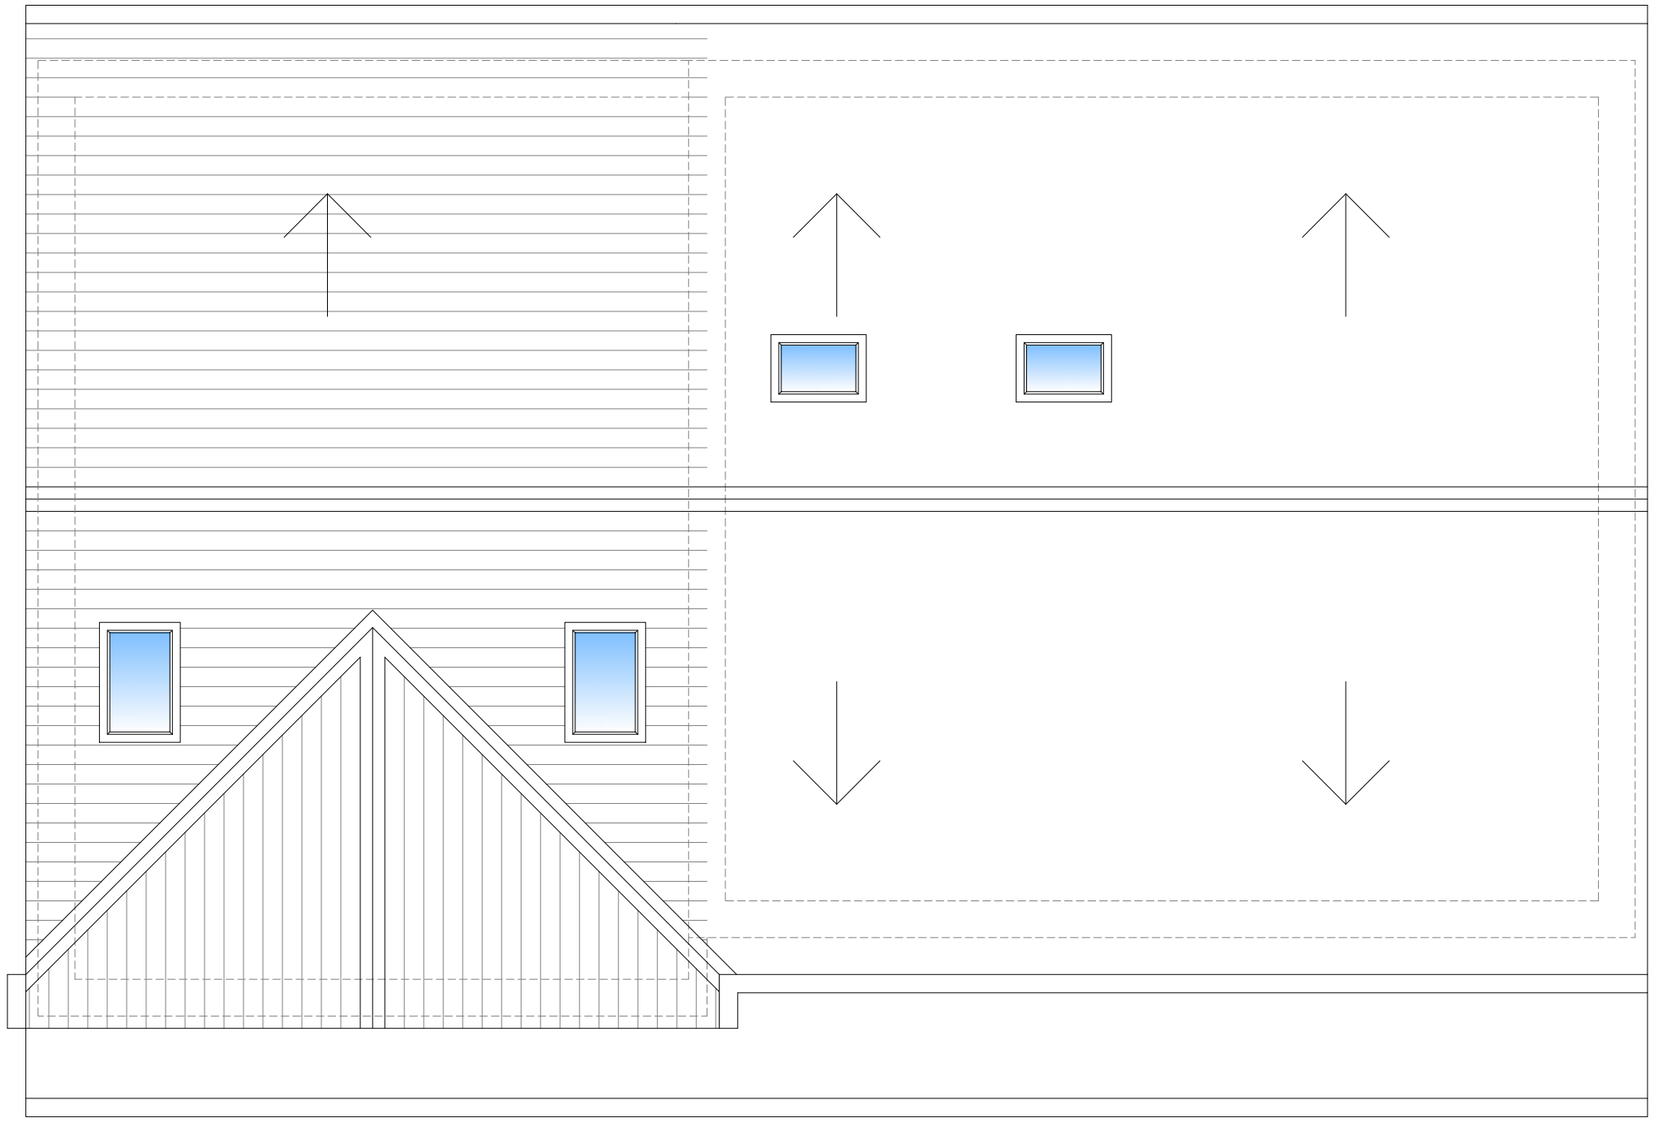

PROPOSED ROOF PLAN (1:100)

Rev	Date	Description	Rev By	Chk'd By
Drawing Title	PROPOSED ROOF PLAN			
Job-Dwg No	009			
Project Title	SIDE EXTENSION INC. REMODEL 17 WHITEBEAM CLOSE NEWHEY OL16 4ND			
Client	MR. RIGG			
Status	-			
Scale	AS SHOWN	Drawing Size A3		
Date	04/19			