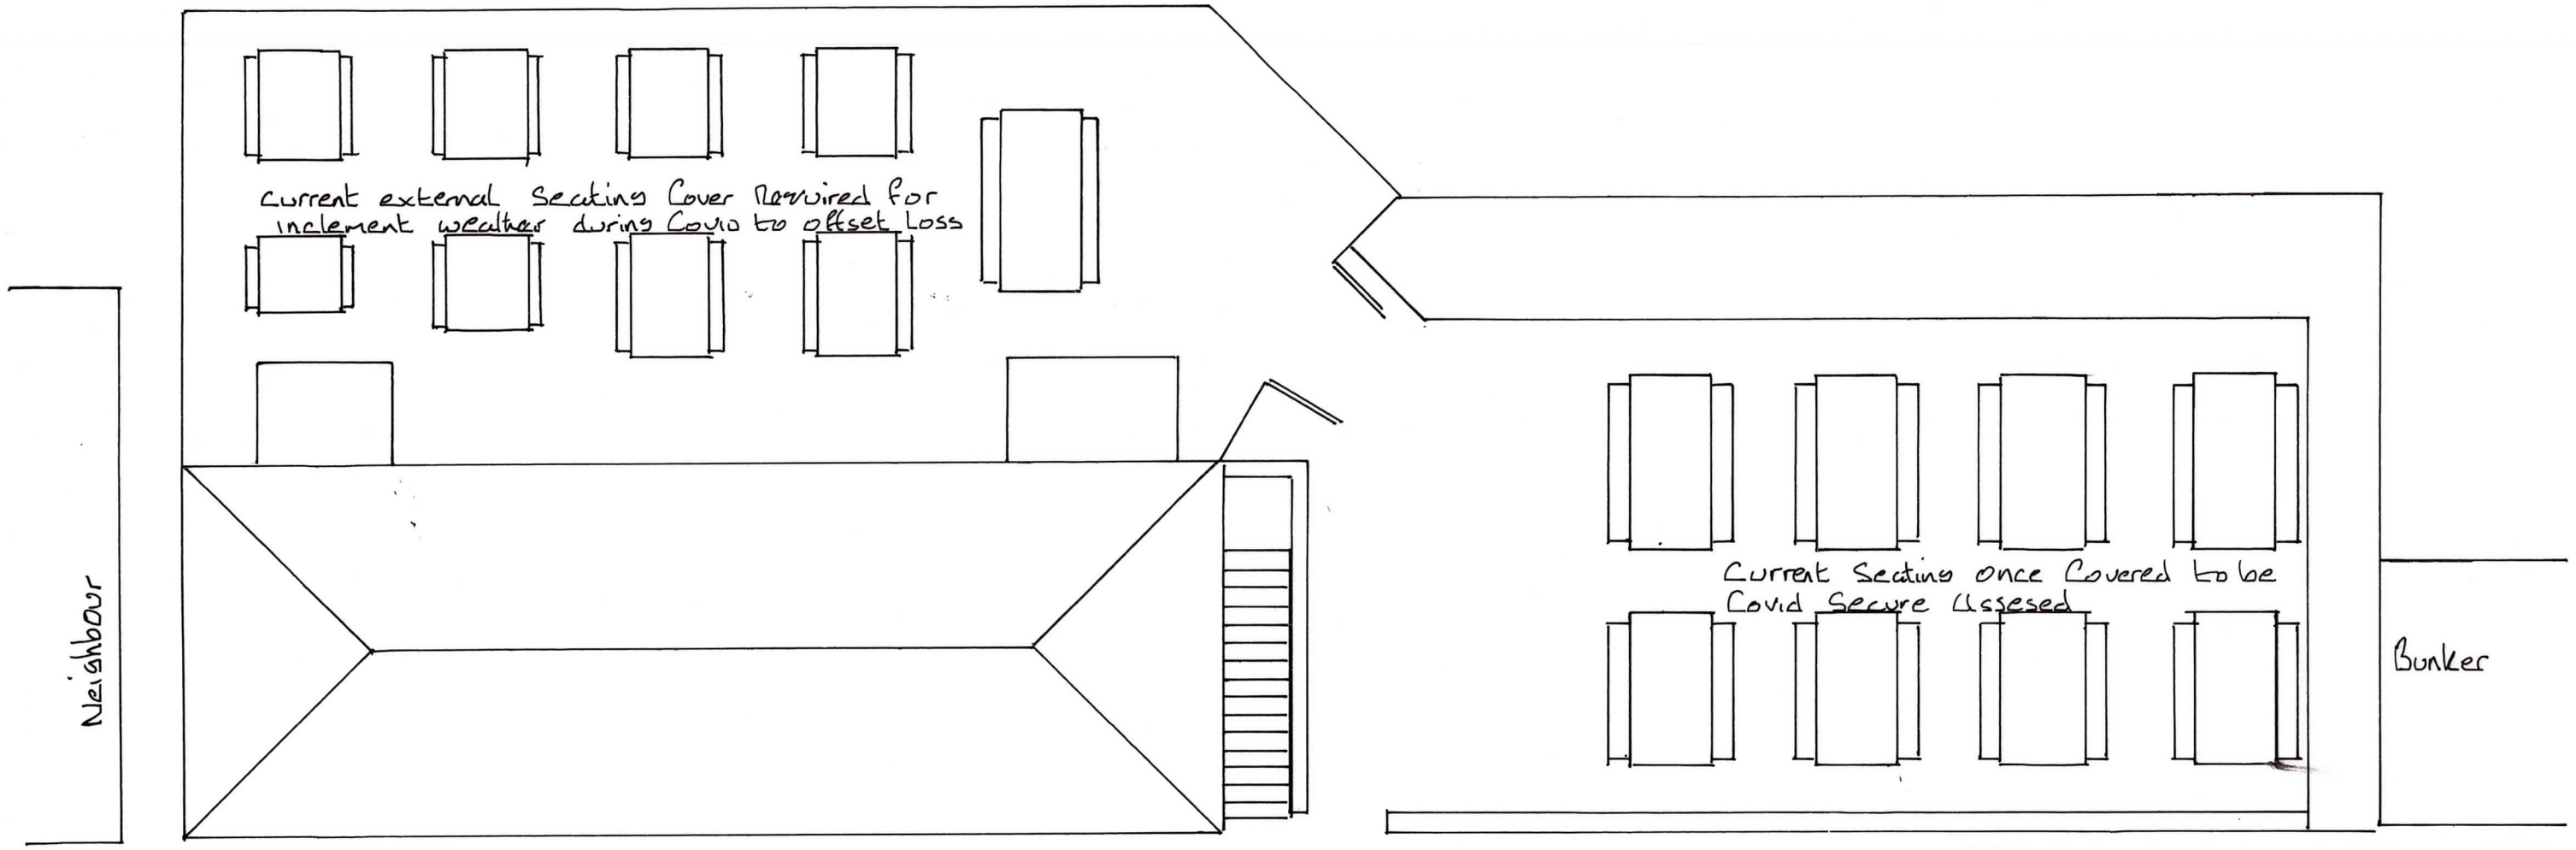

Existing Site Plan

Dell Road

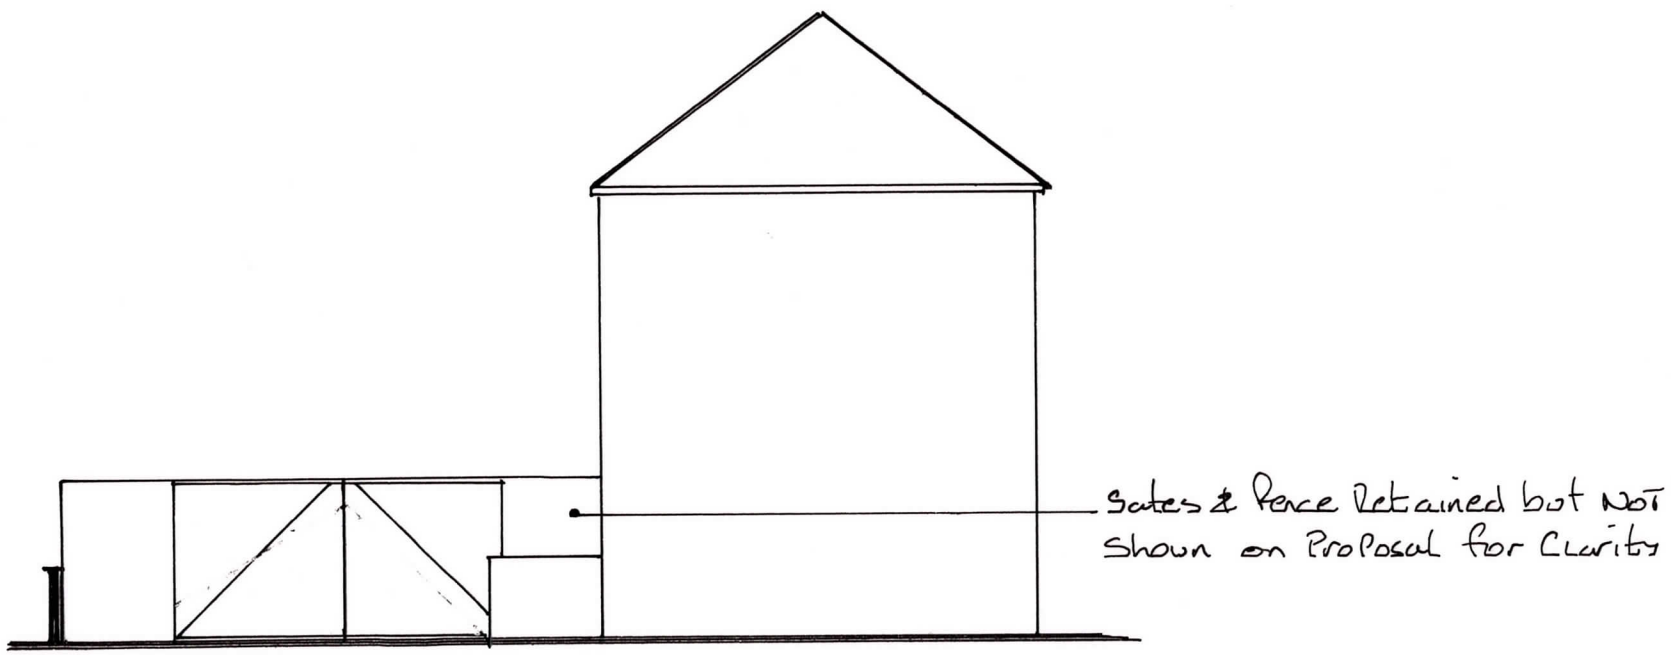

Existing South facing ELEVATION

SOLUTIONS

Elevating Life Through Great Design

Any alteration or deviation from the working drawing or specification must notified and approved by the architect/LA/LPA/LABC prior to any works being carried out, all measurements to be verified on site by contractor/ QS prior to commencement, no unauthorised printing/use/copying is permitted, this document does not form part nor is it implied as a form of contract,

Project; proposed covered COVID 19 secure external dining area at Healey Tea Rooms, Dell Road, Rochdale

Client; Miss Lai Har Mok, Mok Enterprises

*Supplementary Revision/Inclusion

Scale
1/100 site plan
1/100 elevations
1/20 section
1/200
1/2500 location
Paper size A1

Mr Steven Jackson Dipcon
14 Maitland Place,
Rossendale,
BB4 6AT.
07792183353
Mail
archtech@ntlworld.com
Archtech-design.com
Twitter @archtech_design