Proposed residential development at :-

HOWARTH STREET, LITTLEBOROUGH.

Site Layout.

LEGEND

- Turfed areas to suit site topography.
- Pre-cast concrete paving.
- Tarmac parking.
- Tarmacadam footways.
- Tarmacadam highway.

- 1800mm close boarded timber fence.
- 1500mm close boarded timber fence.
- 1800mm privacy screen.
- 1800mm high brick wall.

240 litre.

Houses plots 5-20.
Blue. – 240 litre paper recycling.
Brown. – 240 litre garden and food waste.
Green. – 240 litre recycling.
Gray. – 240 litre domestic waste.

360 litre.

Apartments plots 1-4.
Blue. – 360 litre paper recycling.
Brown. – 360 litre garden and food waste.
Green. – 360 litre recycling.
Gray. – 360 litre domestic waste.

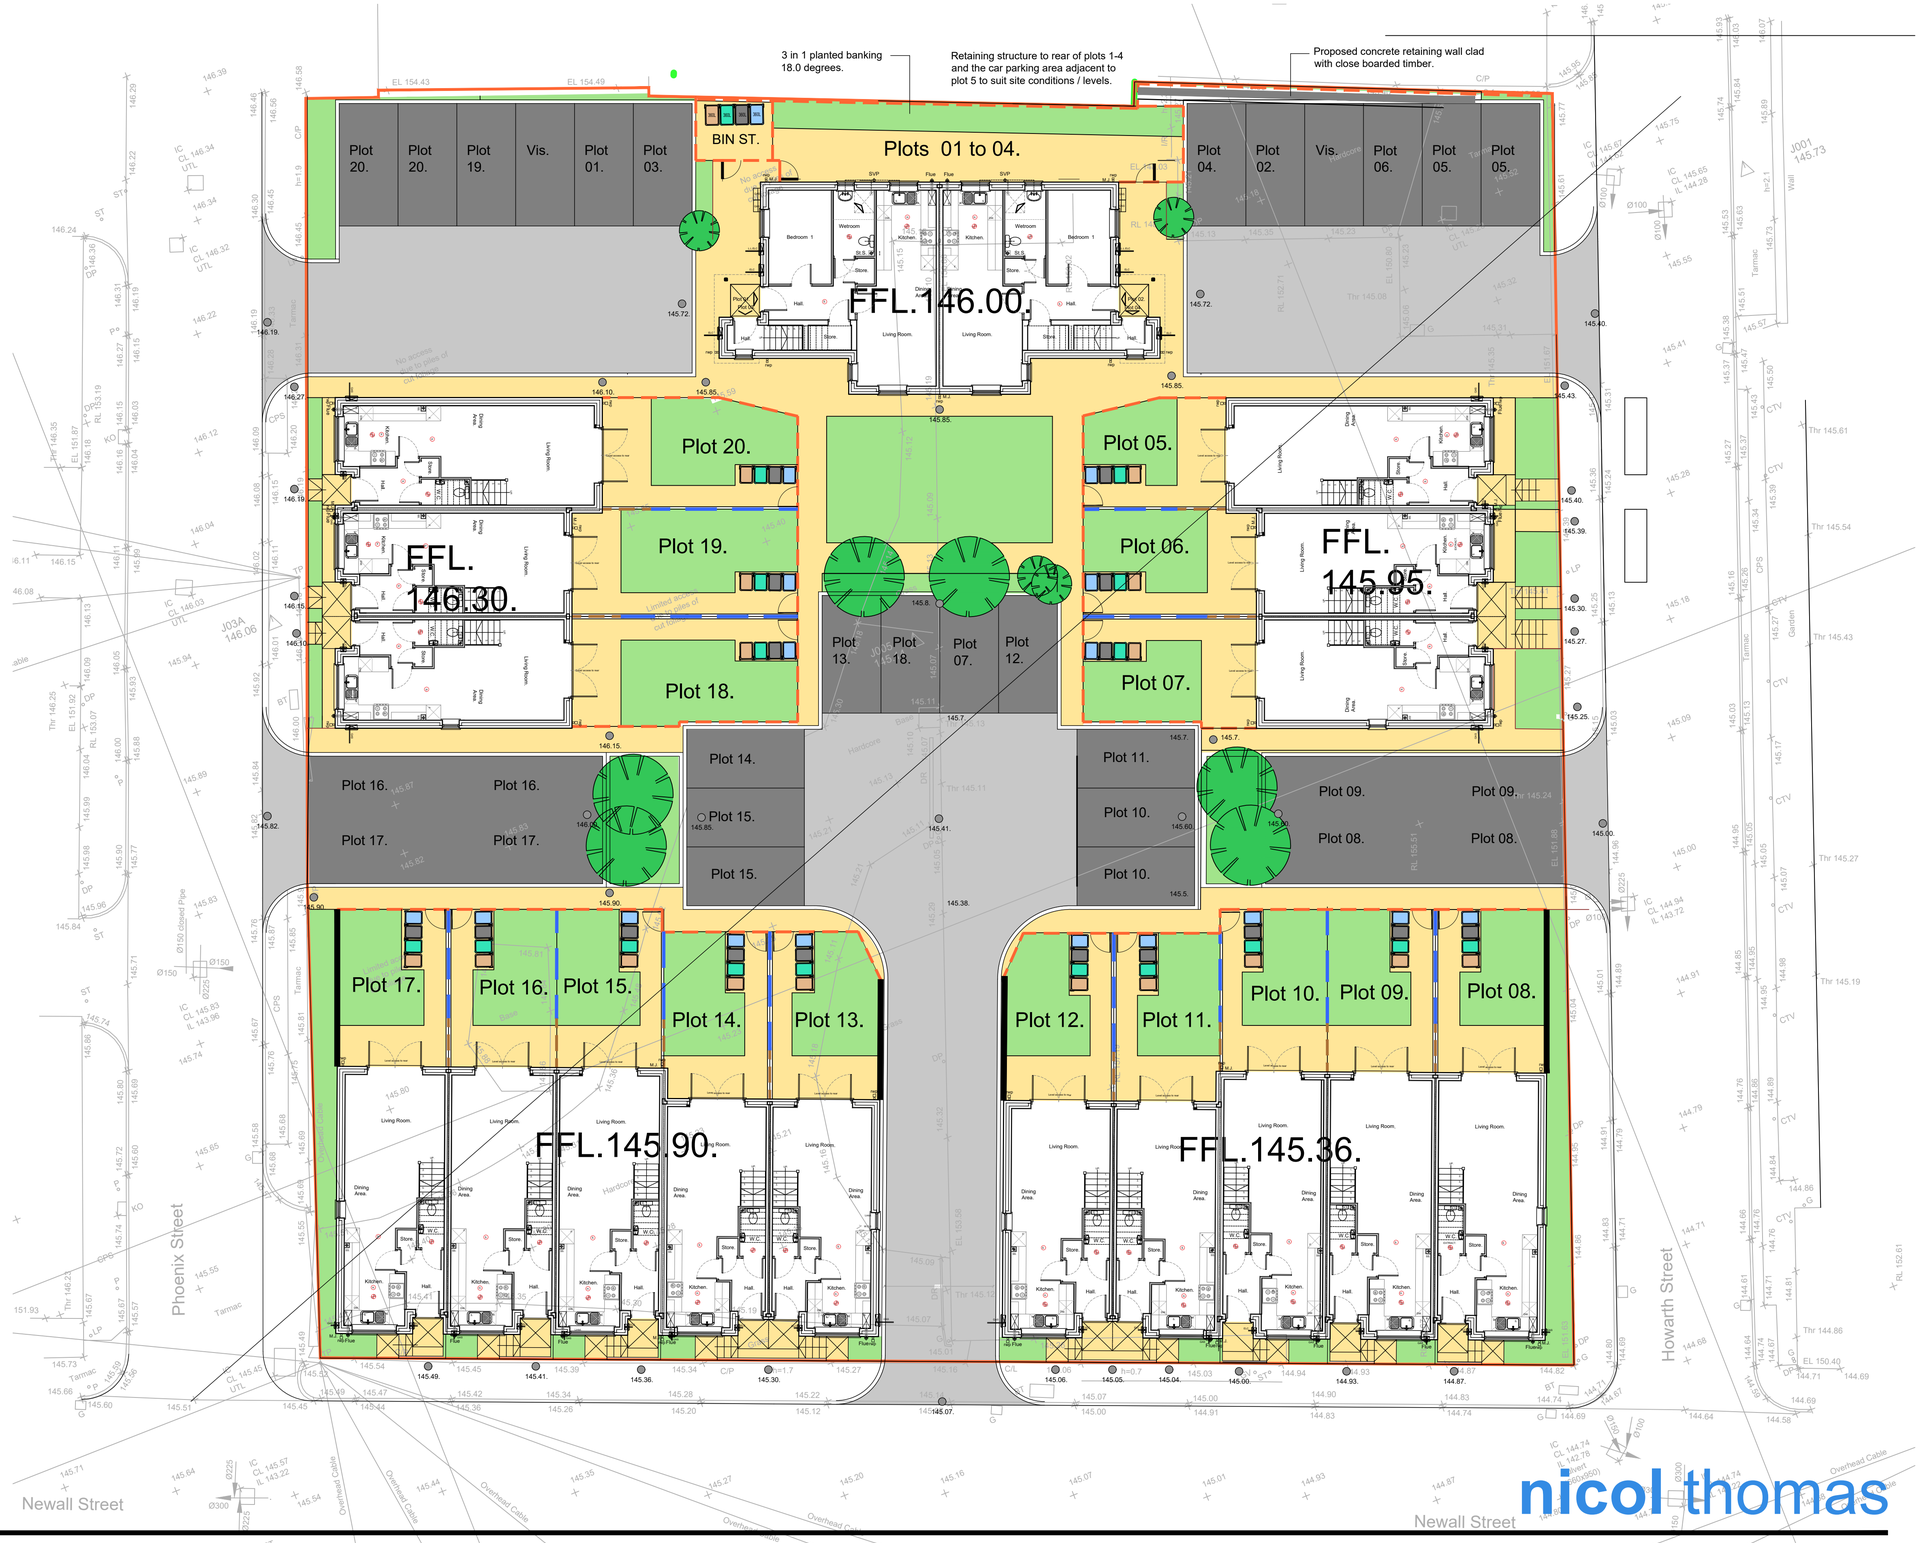

Site Layout - 1: 125.

Revision	Date	Details
A.	05.12.2019.	General Amendments.
B.	06.05.2020.	Red line boundary revised.
C.	02.12.2020.	Grass shading, fencing and notes added.

nicol thomas
architects project managers construction cost consultants principal designers
Registered in England and Wales. Reg No. 2140639
Quality Assured to BS EN ISO 9001:1994 Certificate Number GB 4723

Heyside House Blackshaw Lane Heyside Royton Oldham OL2 6NS
t:01706 290088 e:oldham@nicolthomas.com

Also at Birmingham (Registered office)

Do not scale from this drawing. All dimensions must be checked and verified before preparing production drawings or commencing works. This drawing and its design is the copyright of Nicol Thomas Ltd and may not be reproduced in any form whatsoever without their prior express written consent.

nicol thomas

Client:	Casey				
Job:	Howarth Street, Littleborough				
Drawing title:	Site Layout				
Drawing Number: (Job number)	**M4144**	**90**	**01**	**Revision:**	**C.**
Scale:	1:125				
Date:	October 2019				
Drawn by/ checked by:	CS				