

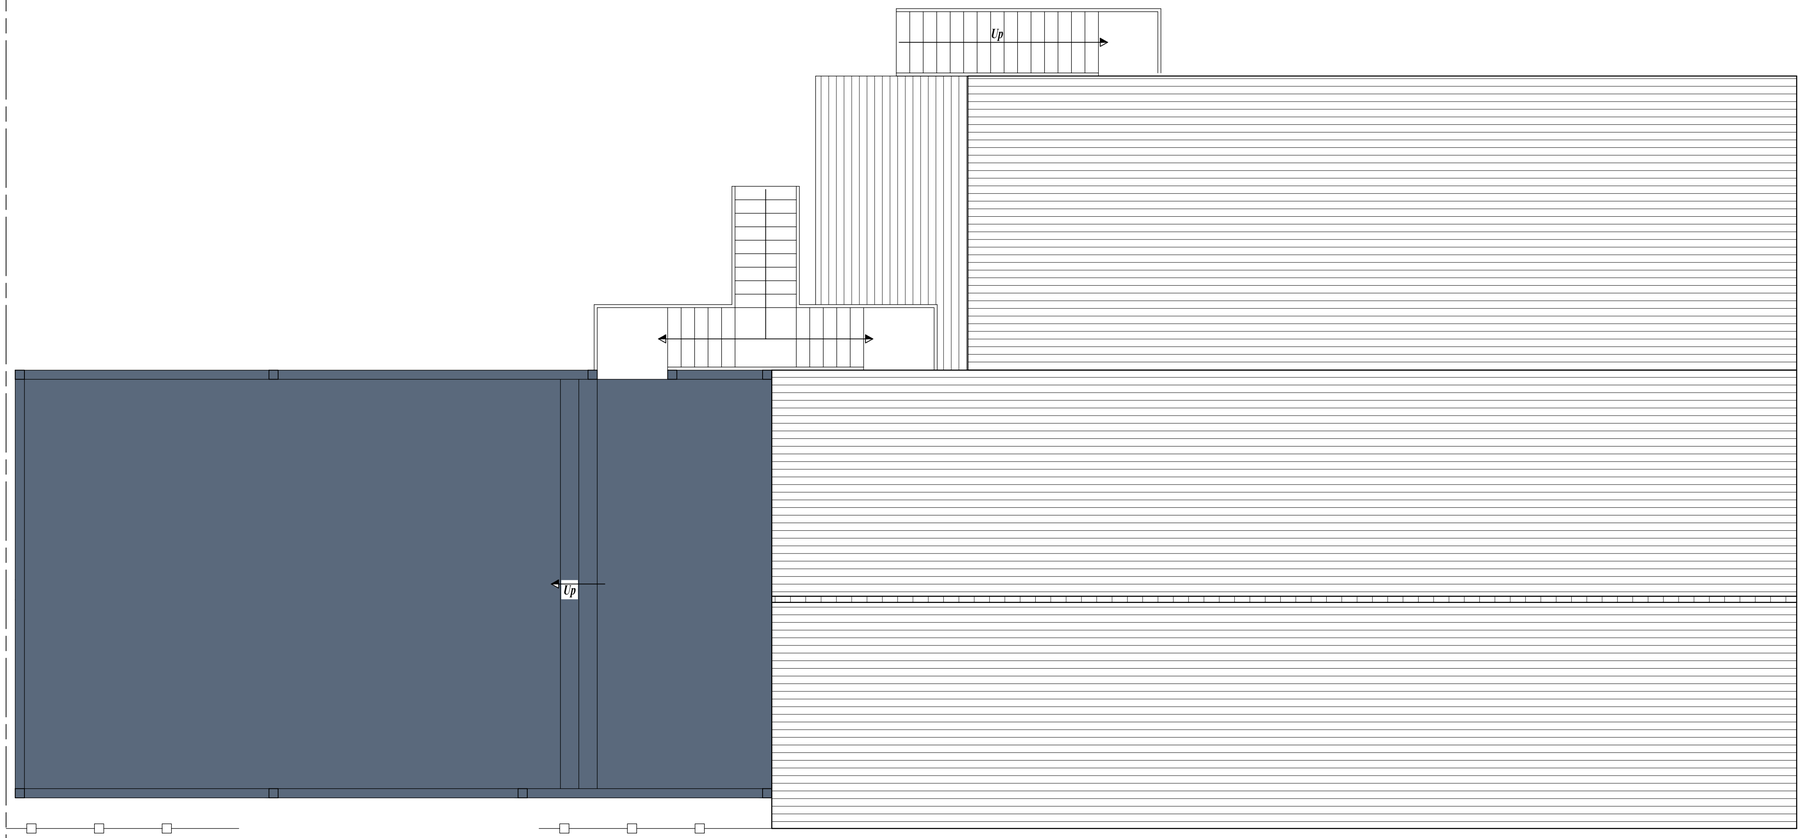



PROPOSED ROOF PLAN scale 1:50

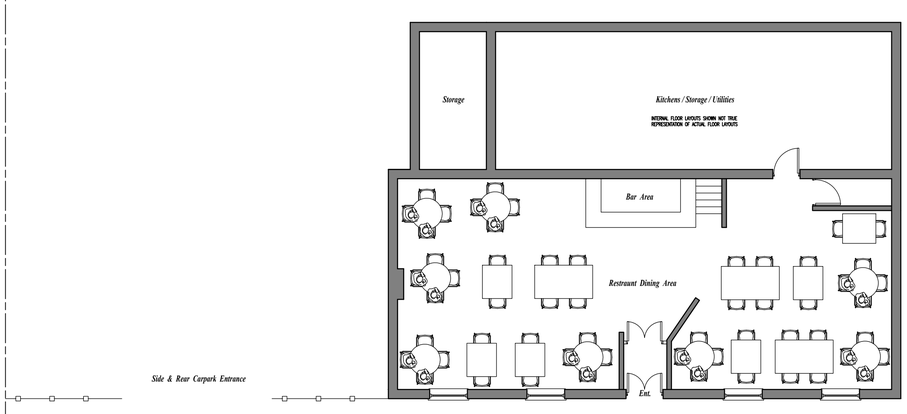


EXISTING GROUND FLOOR PLAN scale 1:100

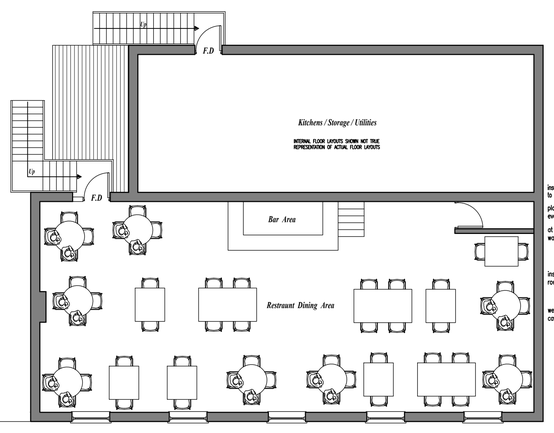

EXISTING FIRST FLOOR PLAN scale 1:100

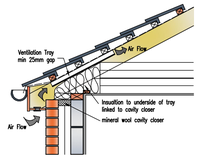


EAVES DETAIL

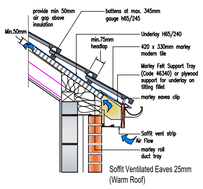


Soffit Ventilated Eaves 25mm (Warm Roof)


EAVES DETAIL - SLOPING CEILING

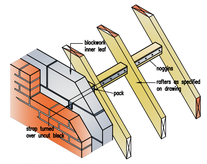

EFFECTIVE STRAPPING AT GABLE WALL

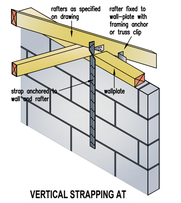

VERTICAL STRAPPING AT EAVES OF PITCHED ROOFS

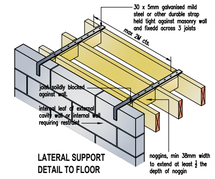
30 x 5mm galvanised mild steel or other durable strap held tight against masonry wall and fixed across 3 joists
Joist
Joist
Joist