


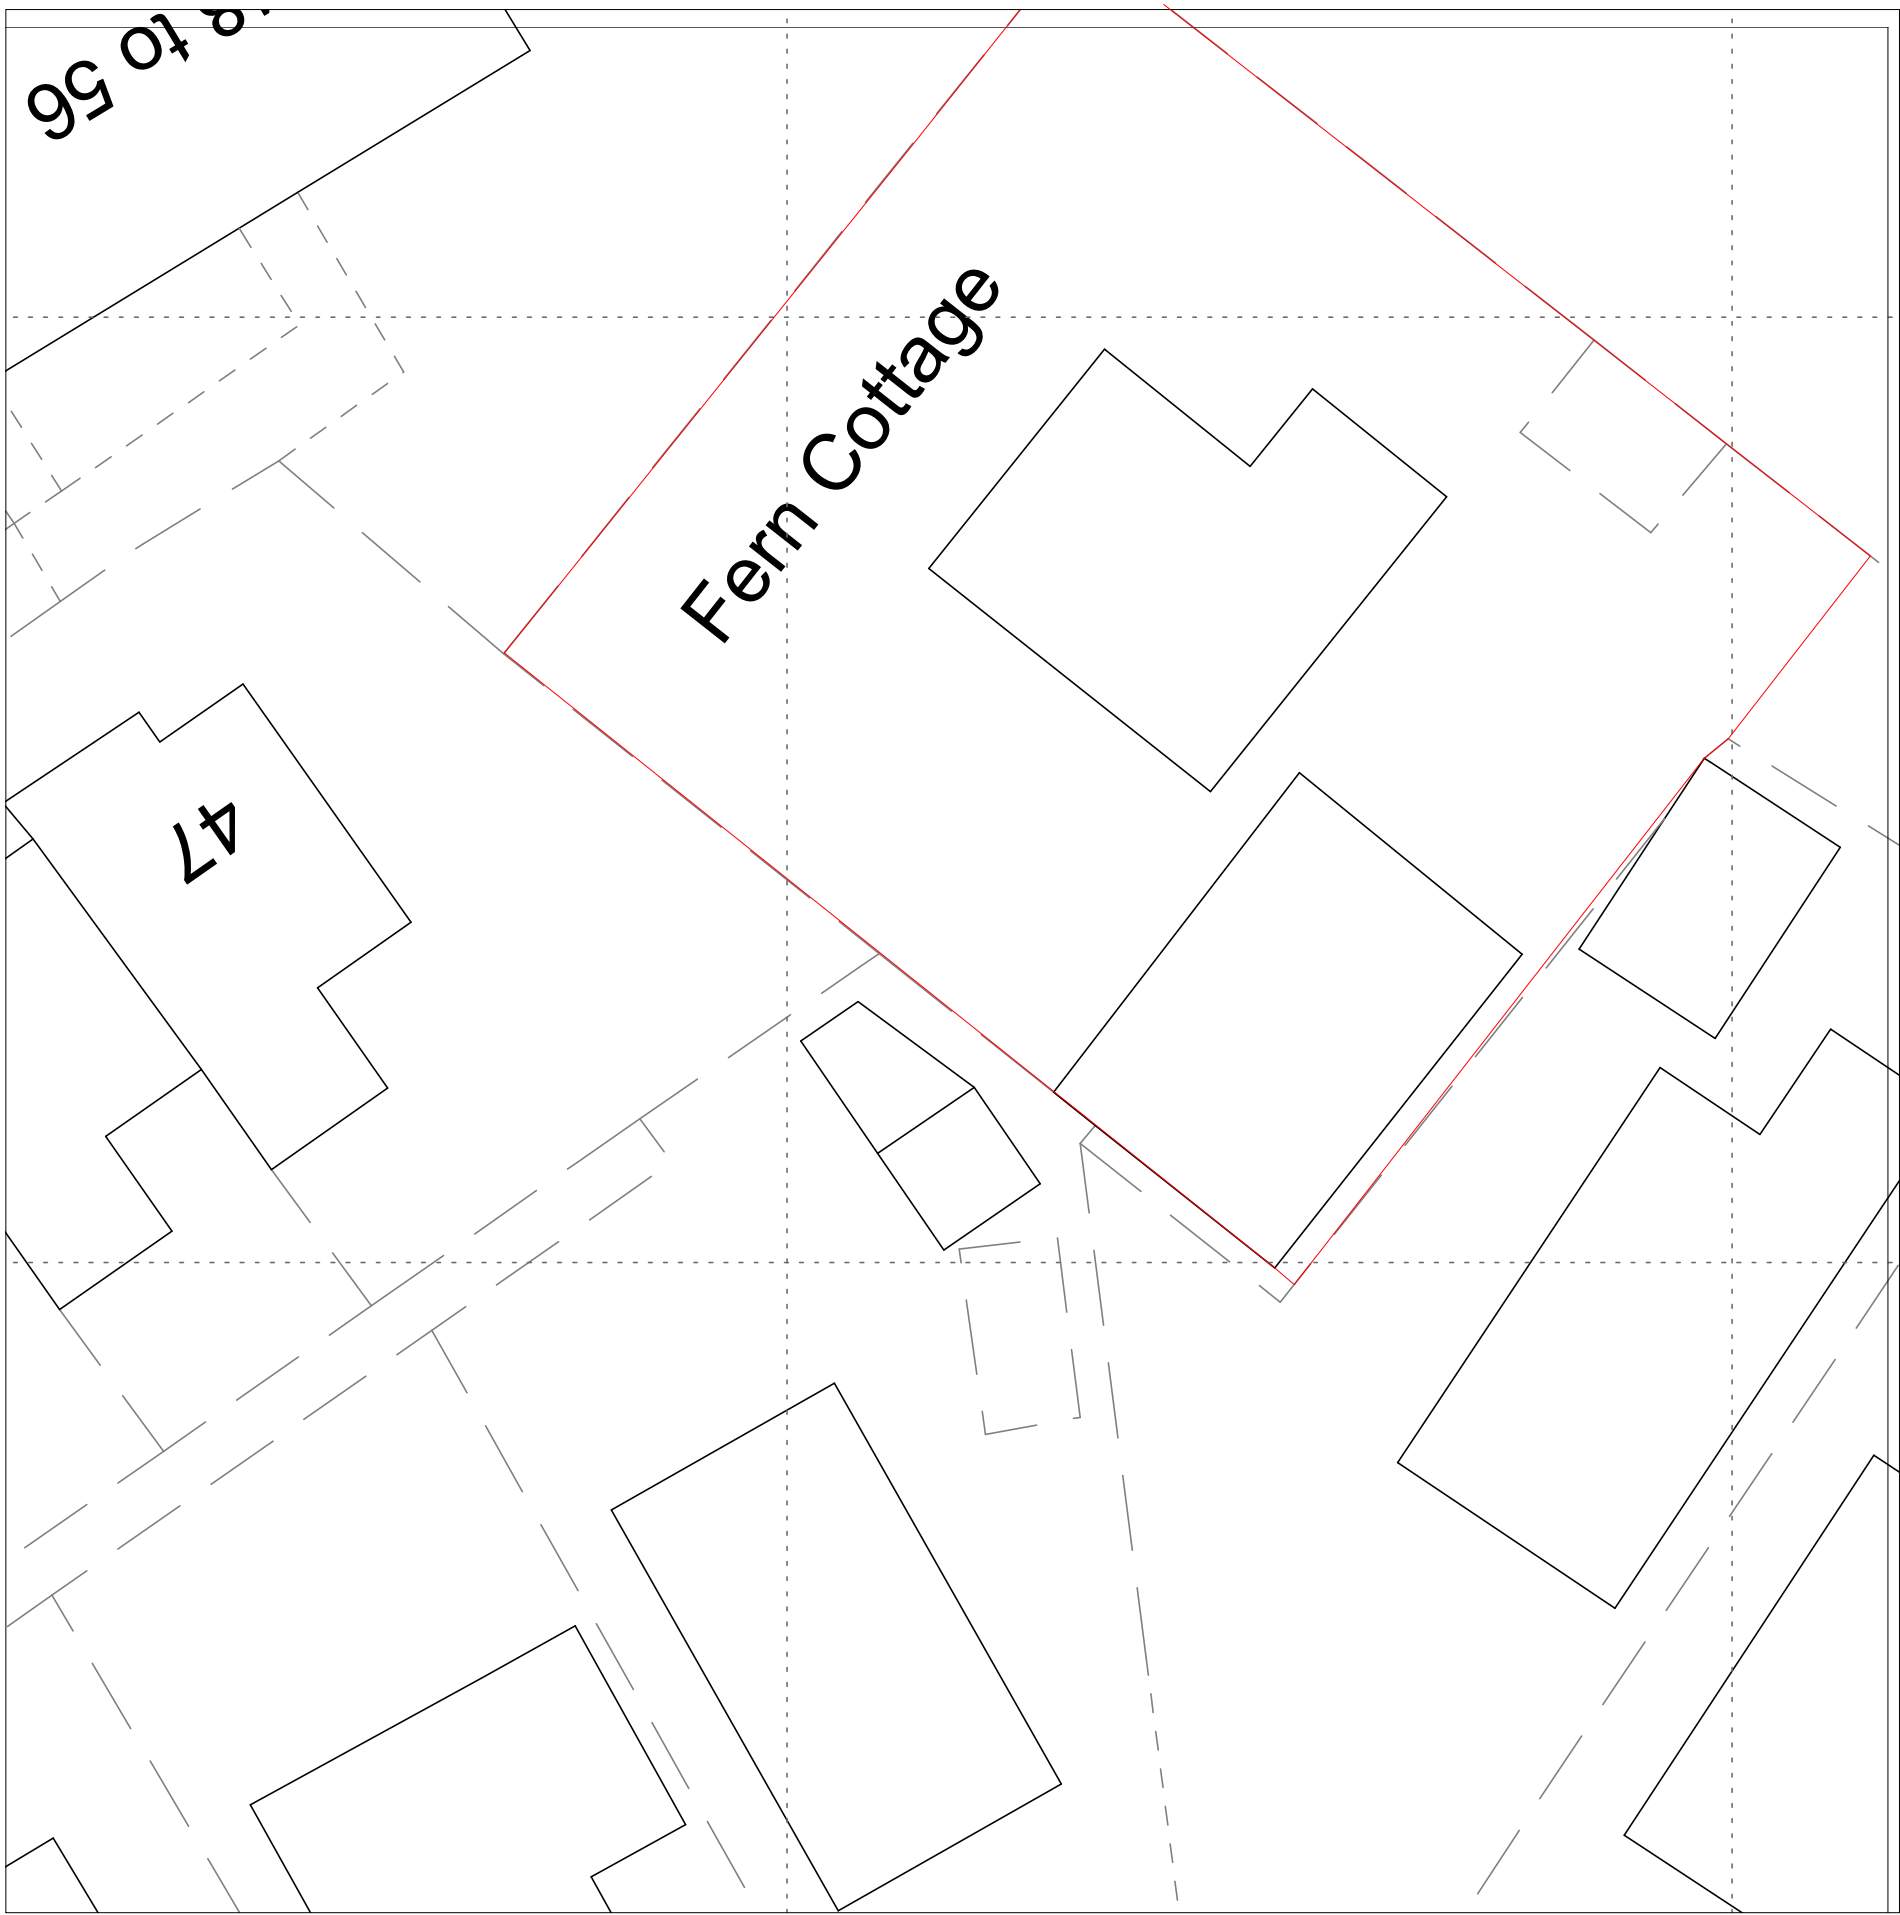

**Fern Cottage Baytree Lane Middleton
M242FH**

Two Single Storey Extensions

**Drawing 1- Existing Location and
Blockplan**

Drawing Number 2223-01

Loganbuilding@outlook.com

07904 649901

Scale 1:1250 and 1:200 @A3