

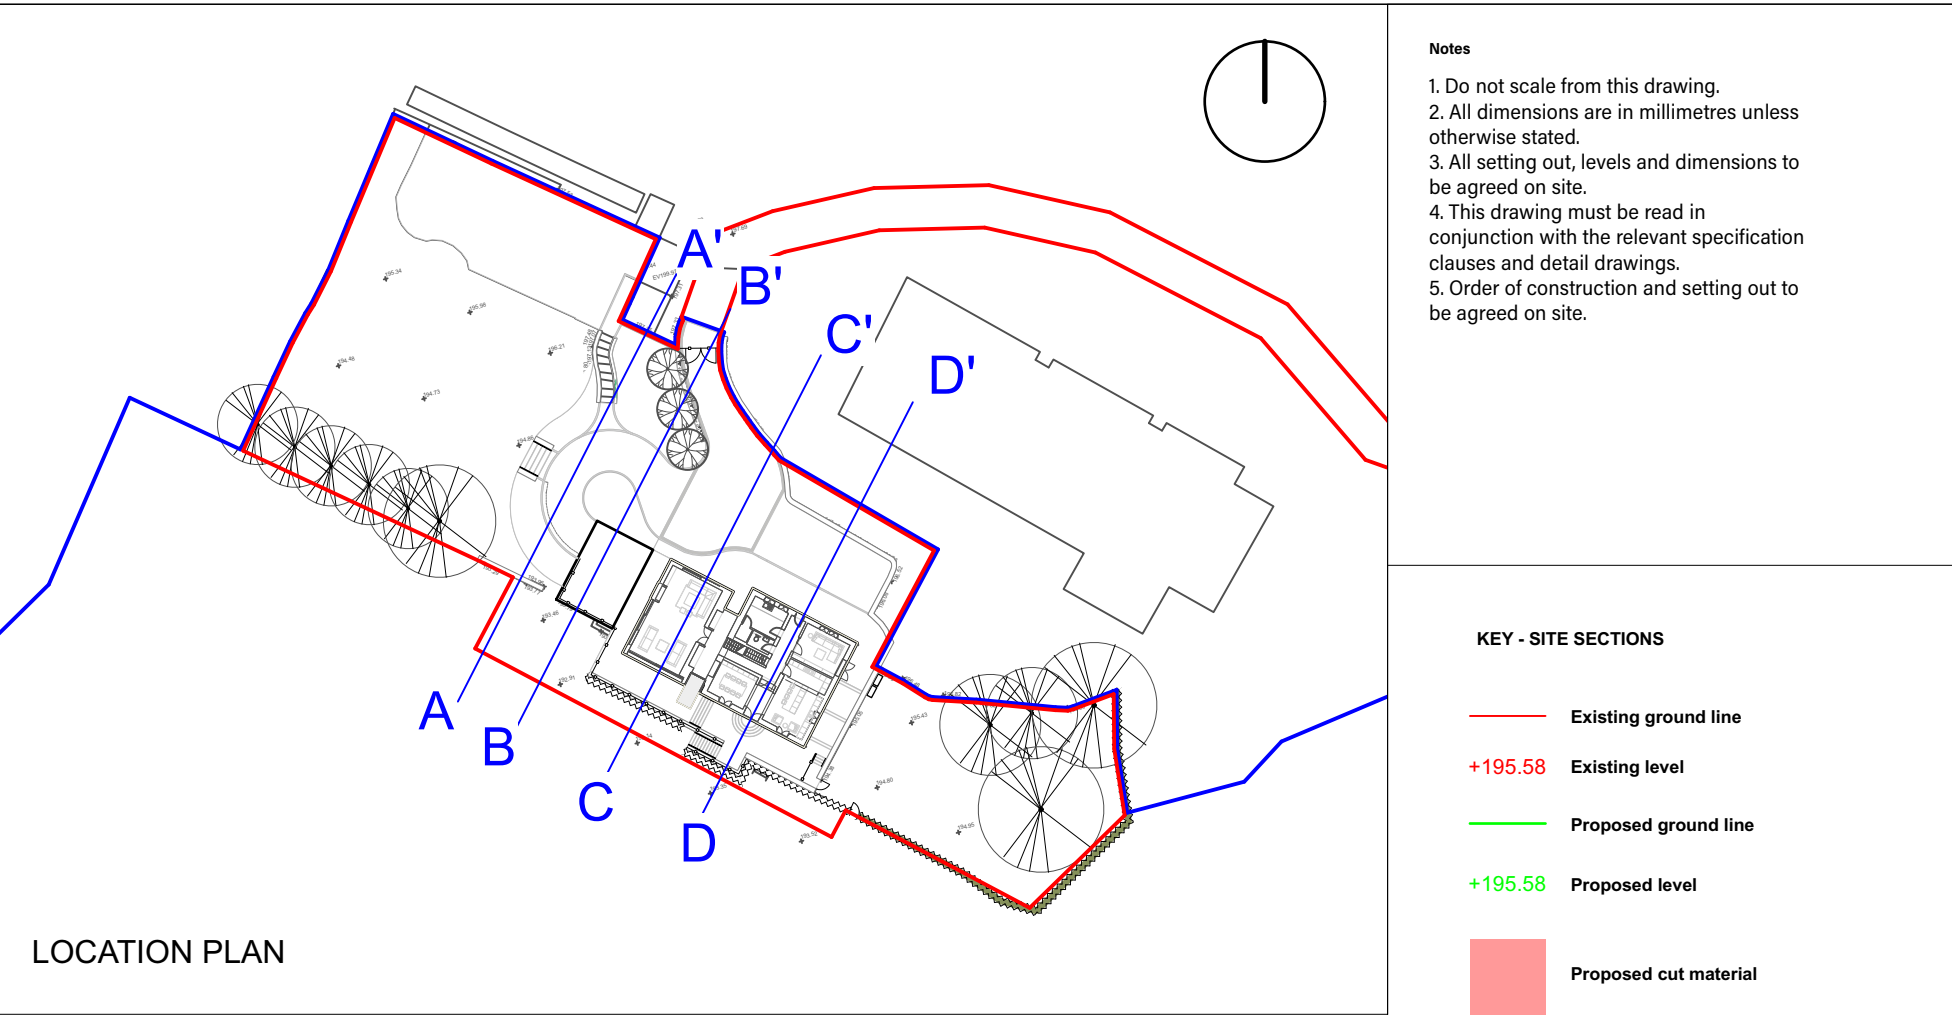
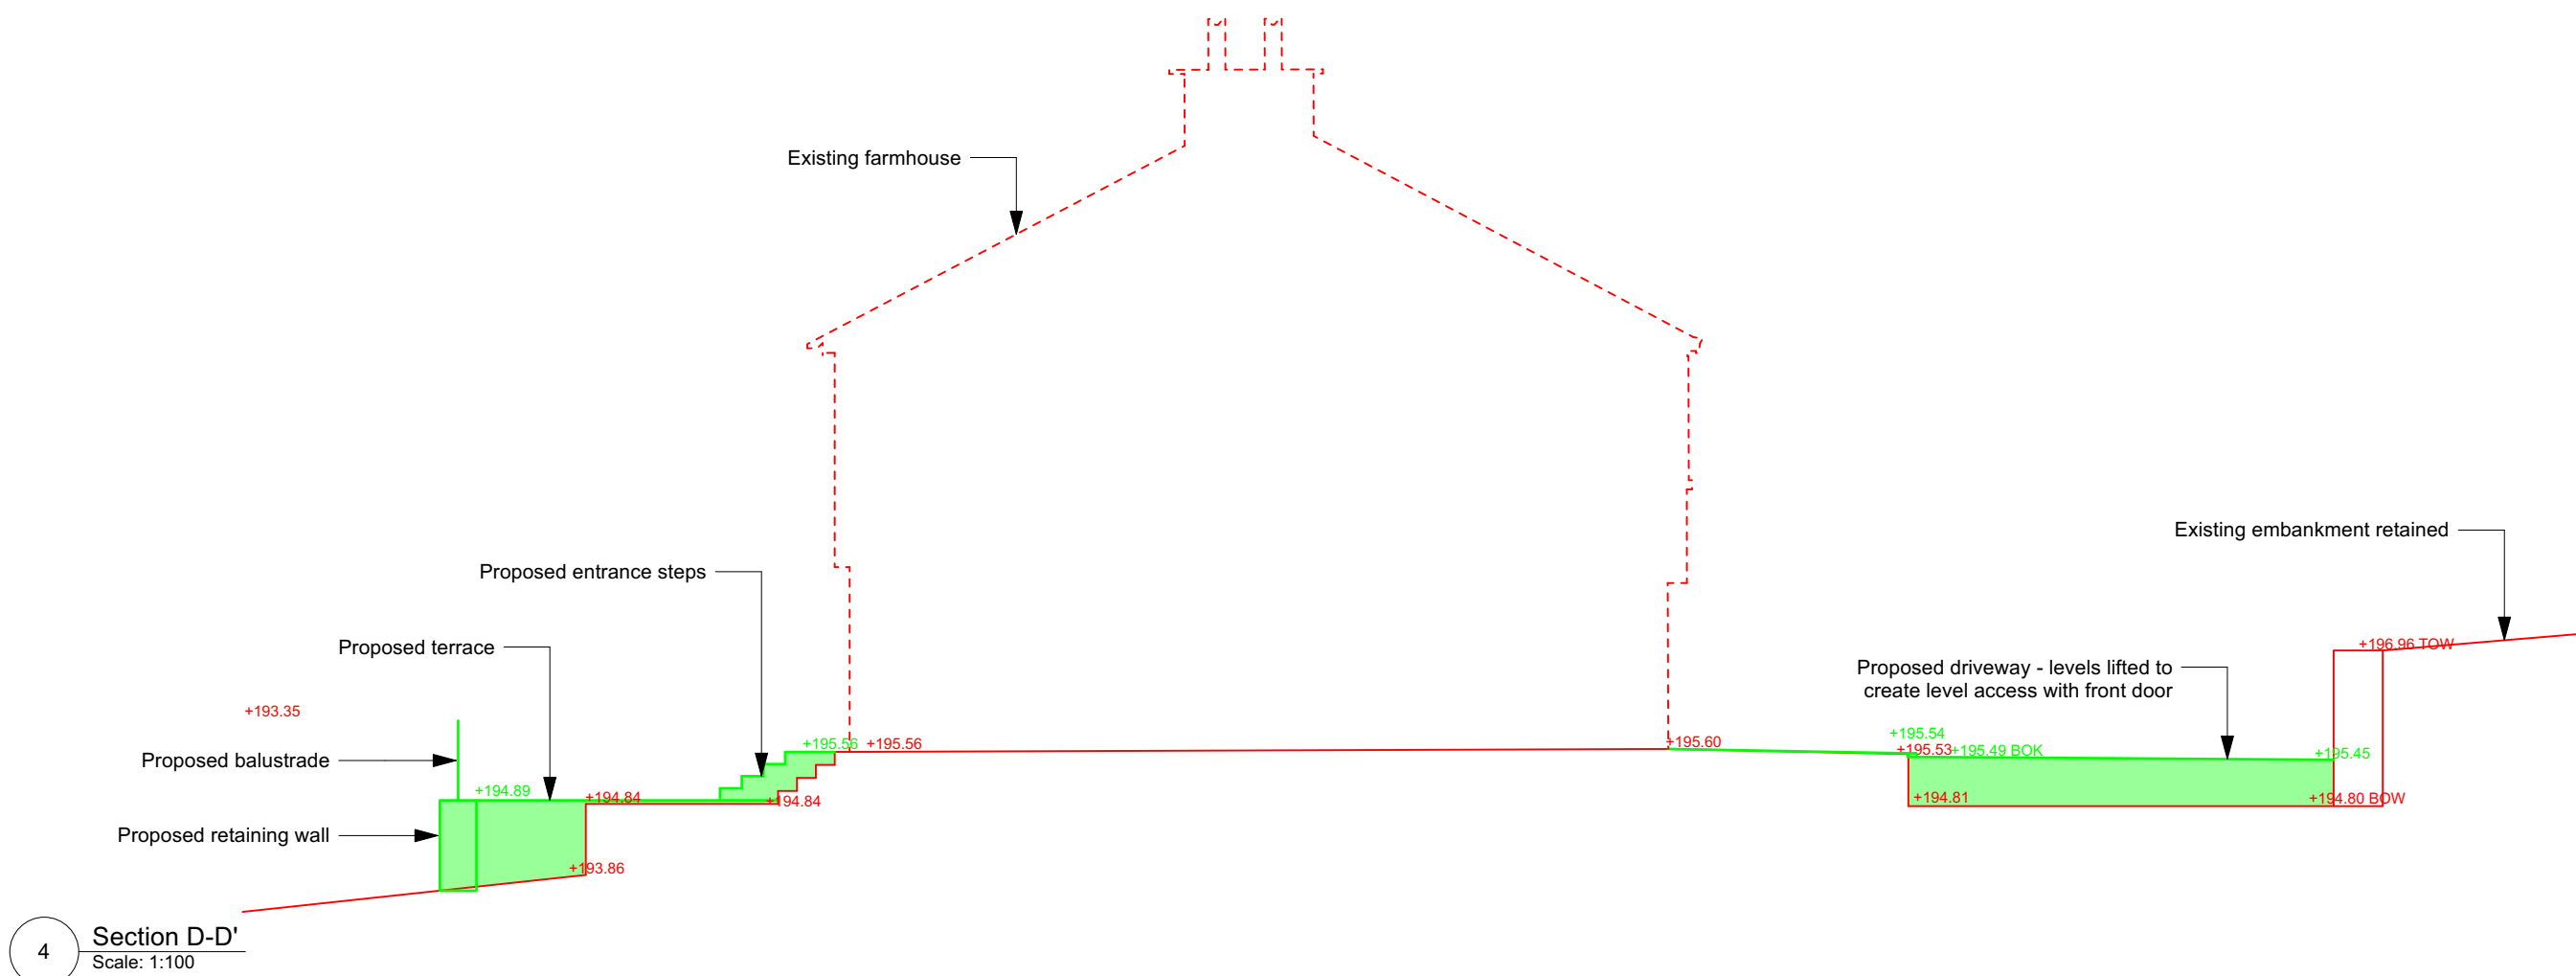
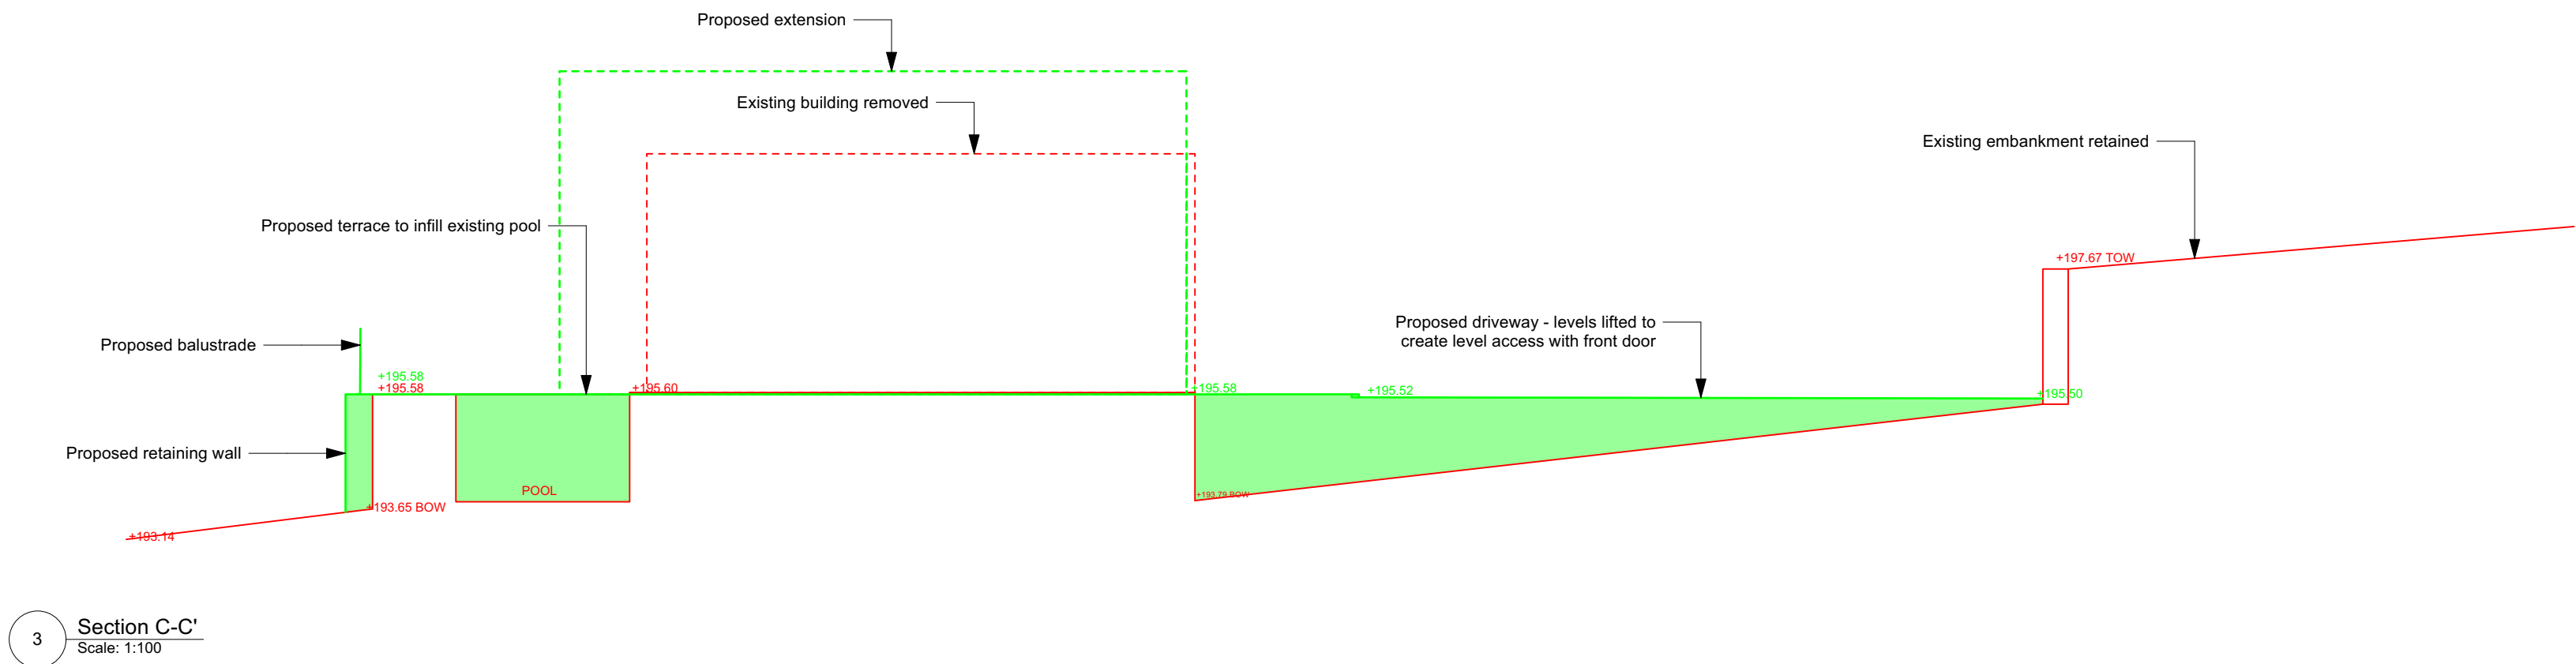
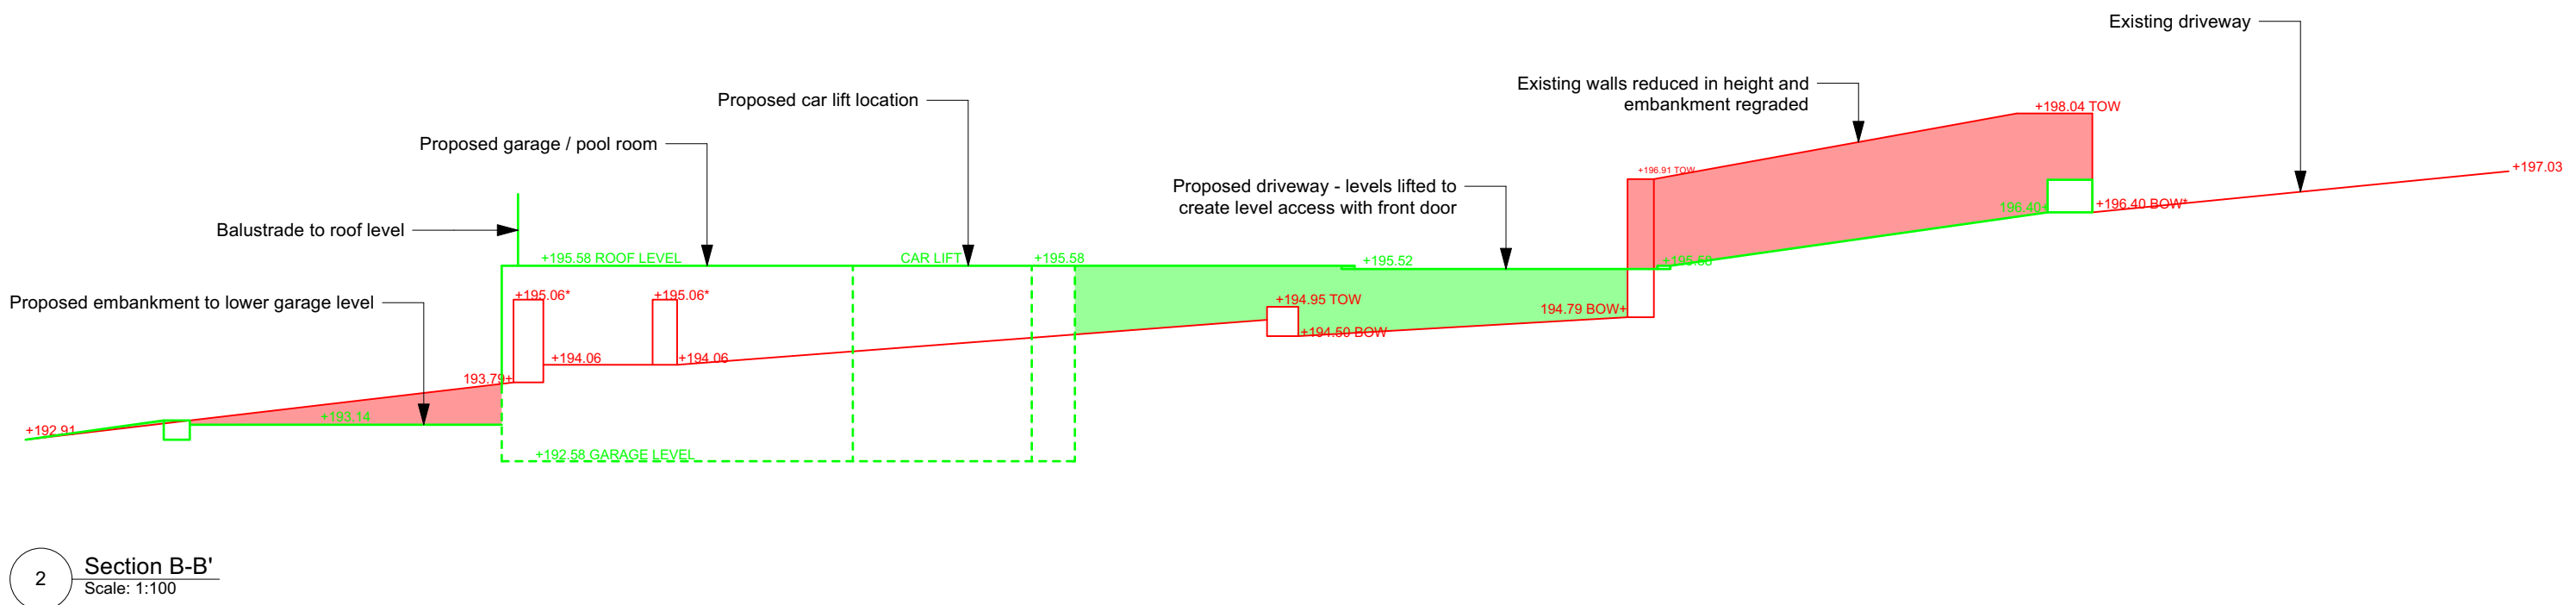


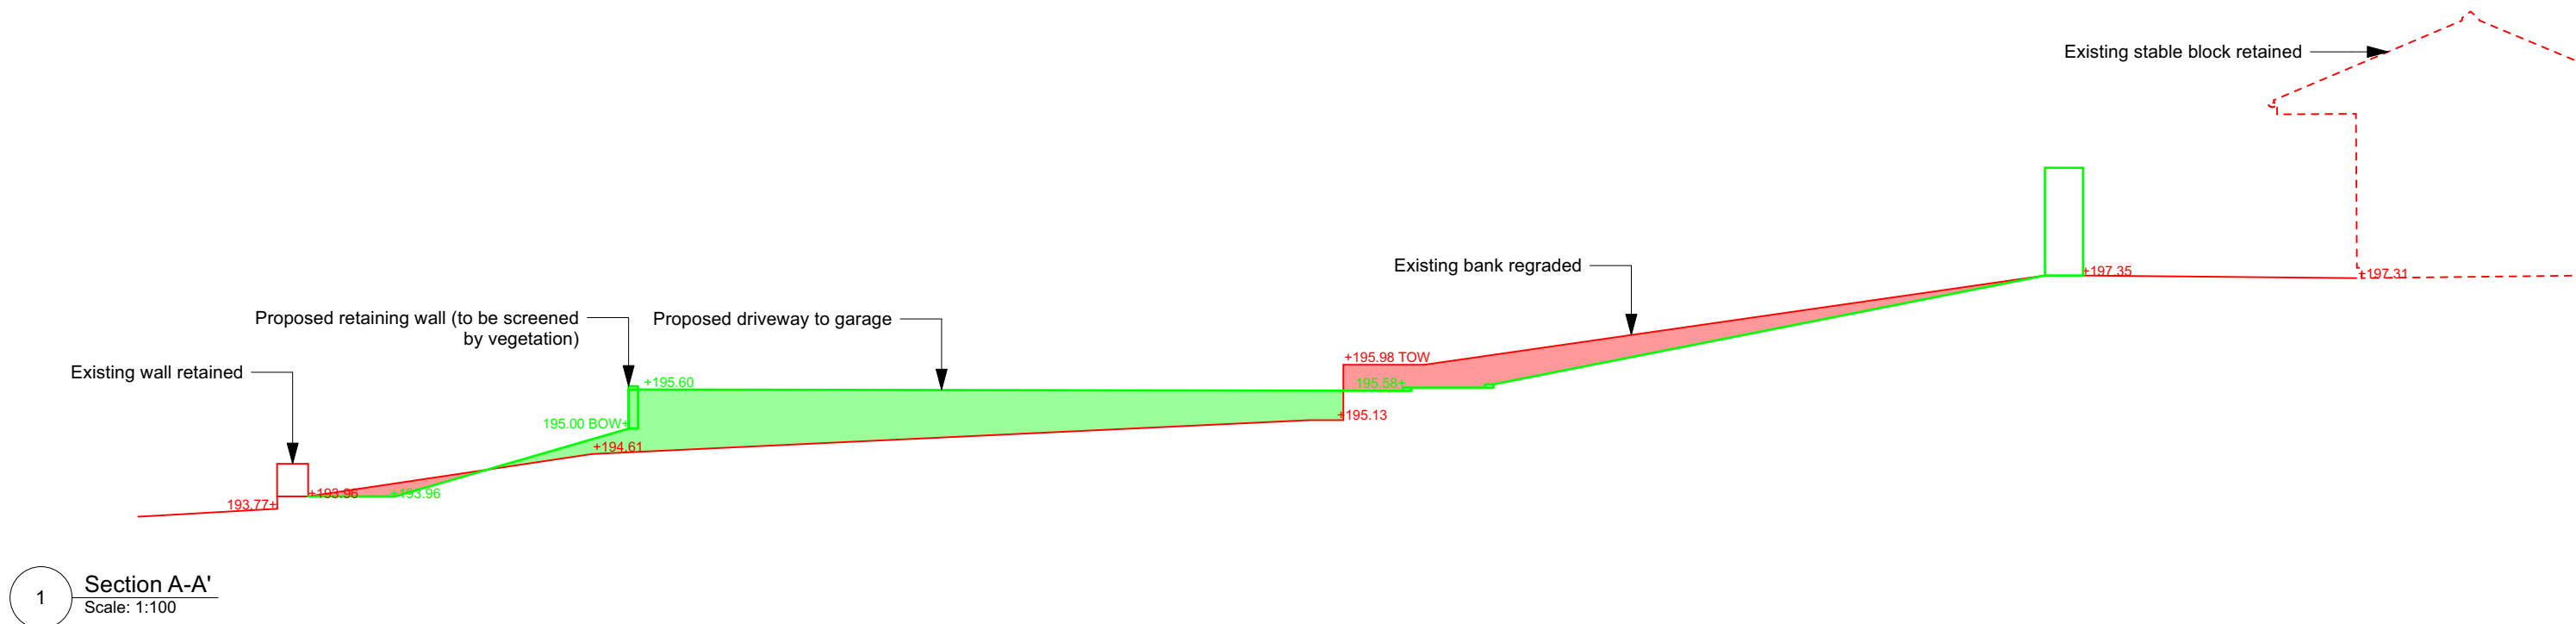

Date	Rev	Description	Drawn by	Approved
15-04-20	01	Prepared for planning	SP	SP
18-04-20	02	Revised for planning	SP	SP

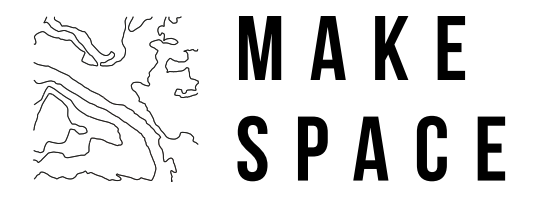

Contact
T: 01928 789 944
E: hello@makespace.land
Make Space Landscape Architecture Limited
201 Manchester Road,
Altrincham,
WAL4 5NU

Client
Tim & Lisa Knight

Project
The Farmhouse, Littleborough

Drawing size Drawing scale Workstage
A1 As shown RIBA 3

Drawing title
Site Sections 1 of 2

Drawing number Suitability Rev
0035-MS-XX-XX-DR-L-0033 S1 P02