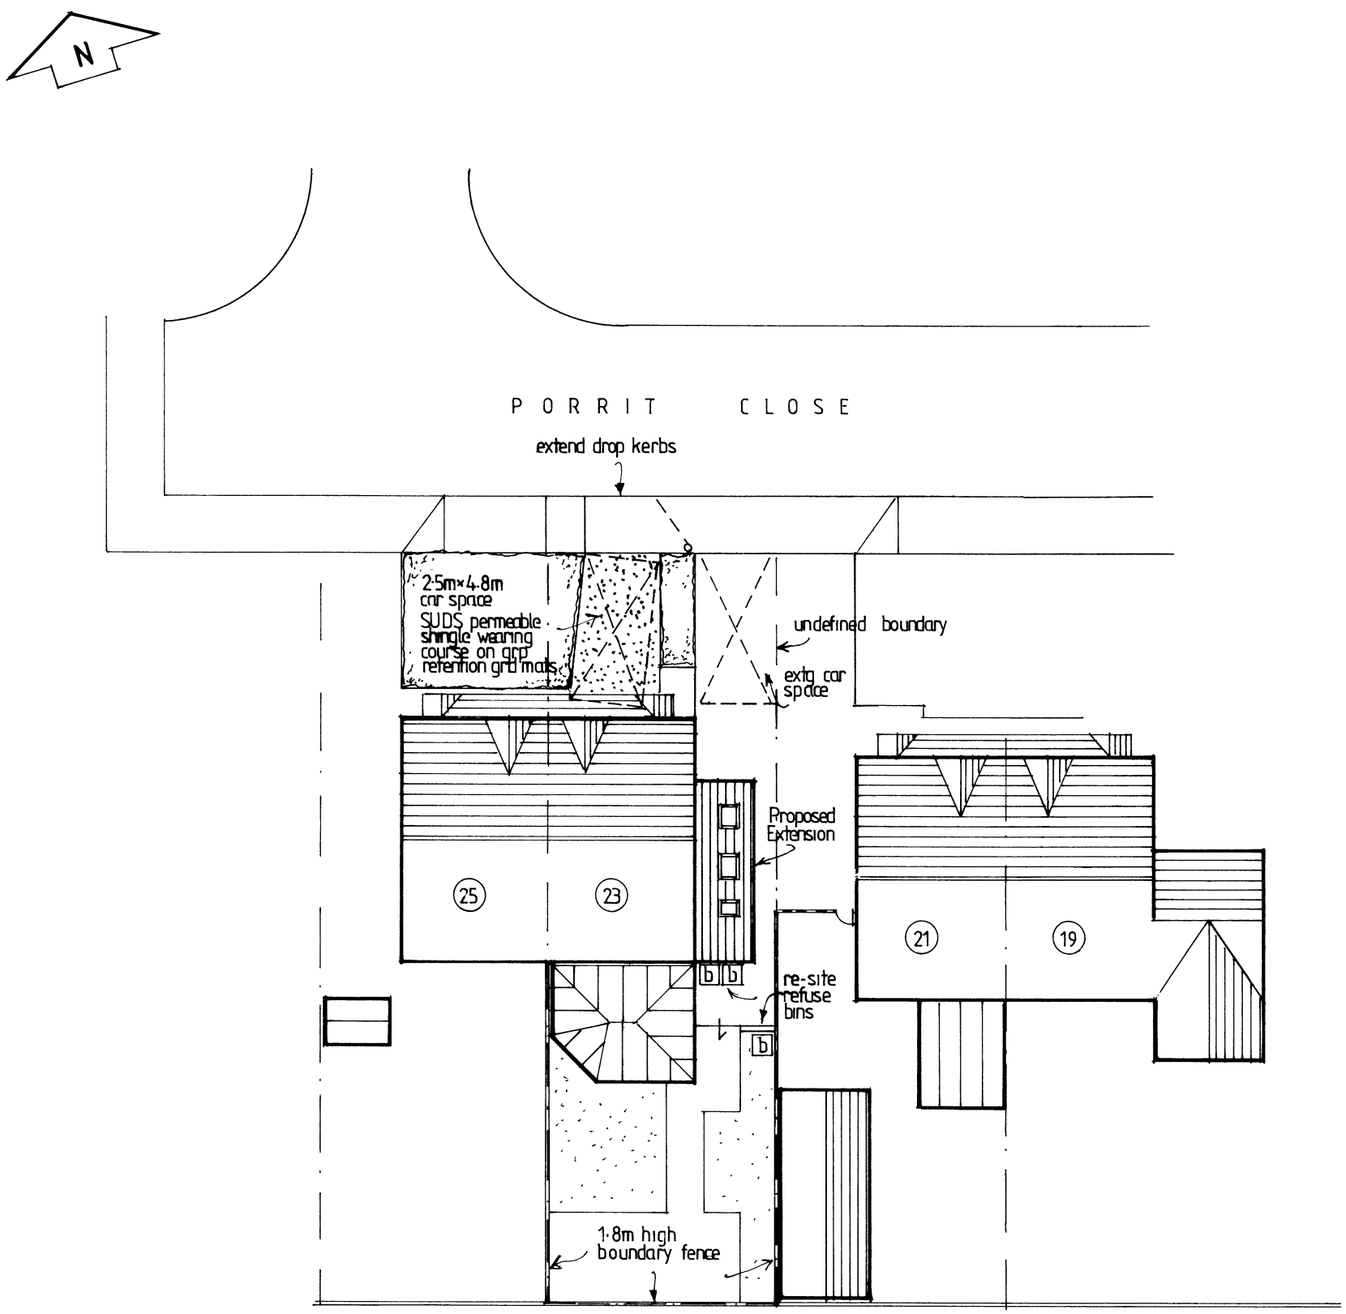

Client MR & MRS T MATTHEW

Job SIDE EXTENSION AT 23 PORRITT CLOSE BAMFORD

Drawing PROPOSED SITE & ROOF PLAN

Scale 1:200 A3

Dwg No 1737/4

Date AUG 20

Wildesign Limited

Building Design Services

14 Church Road
Uppermill
Oldham
OL3 6BH

Telephone: 01457 872725
Email: warren.greenway@sky.com