Copyright of this drawing is owned by Whittaker Design

NOTES

All dimensions to be checked on site and any discrepancies notified prior to commencement of work.

Do not scale from this drawing - If in any doubt, ask.

REVISIONS

Date	Ref.	By
Nov 20	A artifical planting in lieu of living wall	
Nov 20	B Foliage and render removed from exist first floor and extension	

0 1 2 3 4 5m

SCALE 1:50

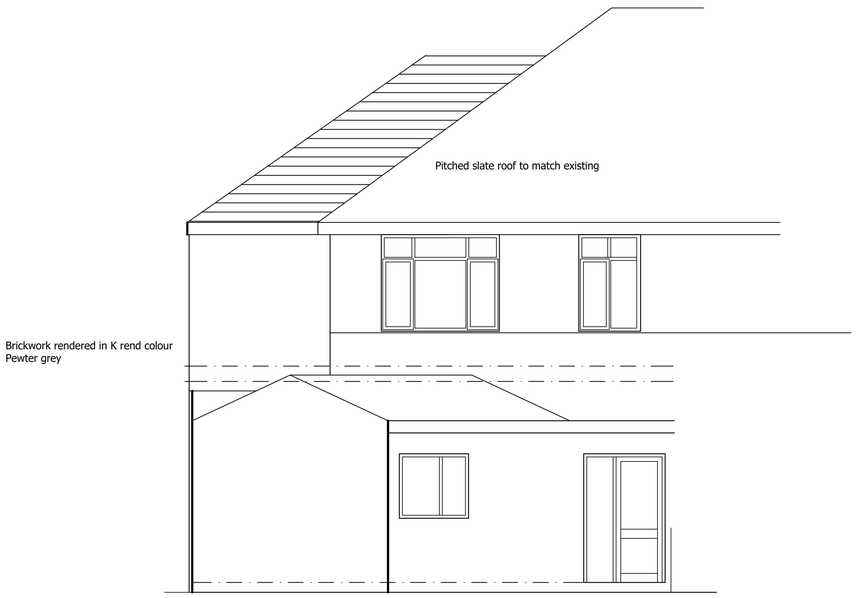

REAR ELEVATION

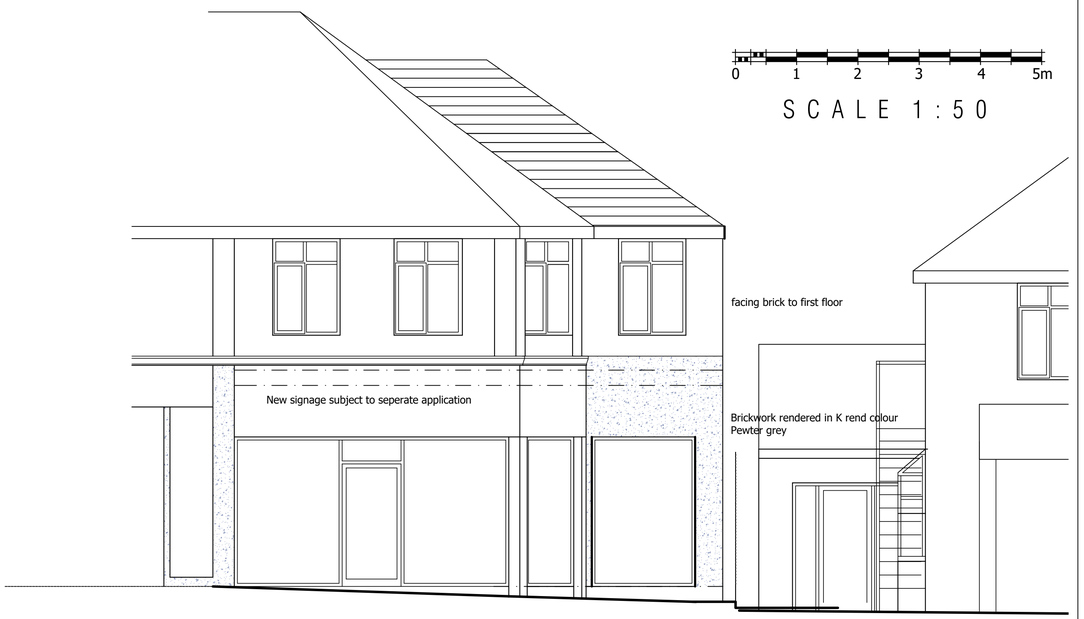

FRONT ELEVATION

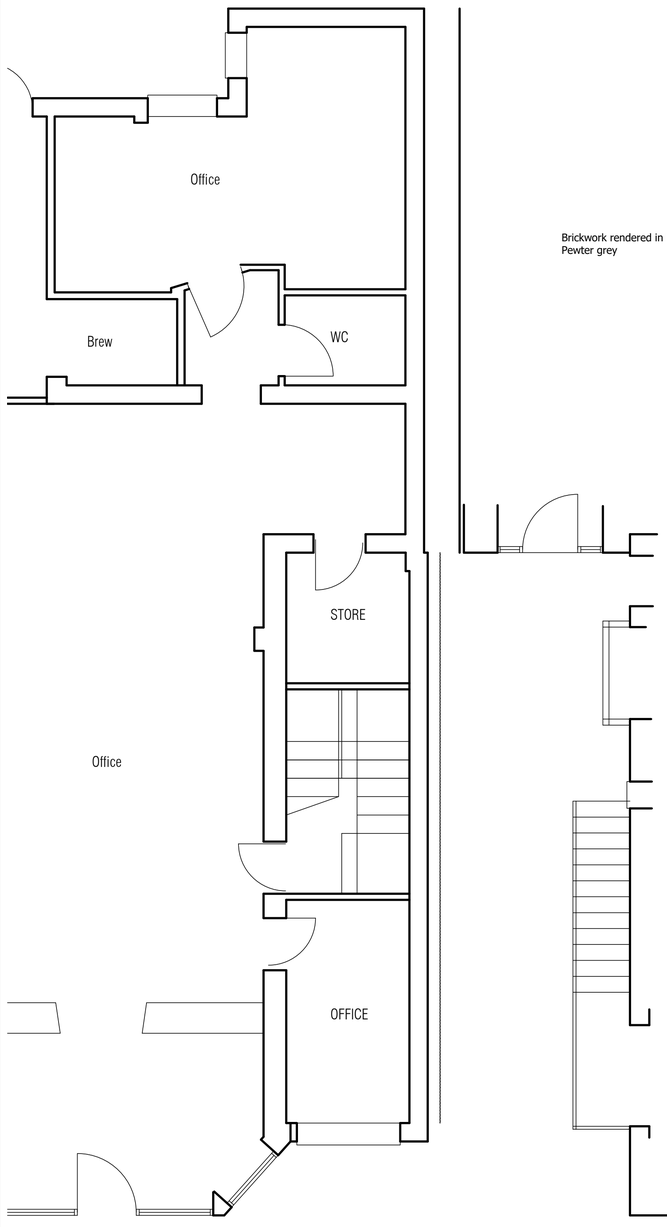

GROUND FLOOR PLAN

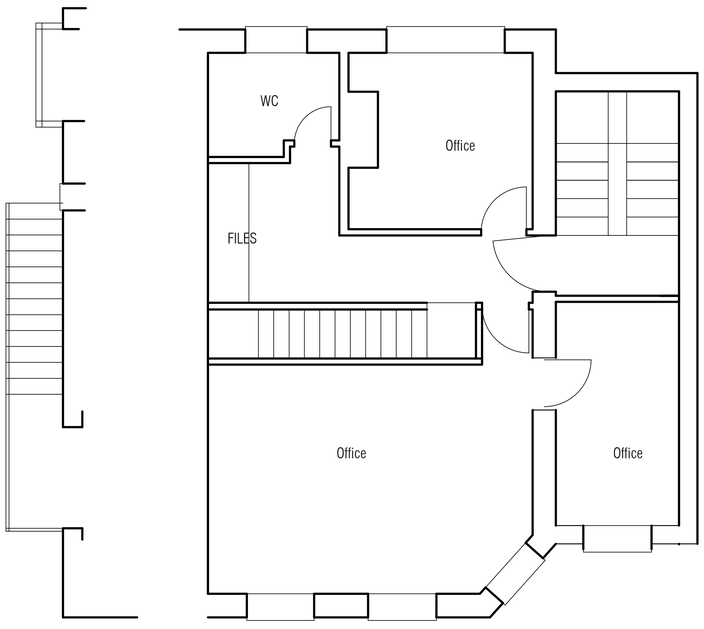

FIRST FLOOR PLAN

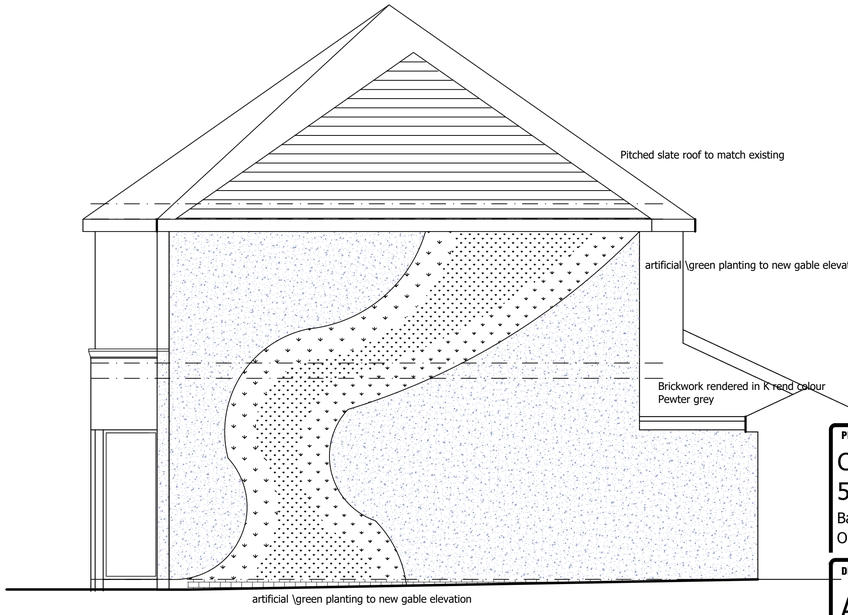

SIDE ELEVATION

Whittaker Design
ARCHITECTURAL & INTERIOR DESIGNERS
169 St. JOHN STREET
LEES
OLDHAM OL4 3DS
T: 0161 620 1438
F: 0161 620 1439
E: INFO@WHITTAKERDESIGN.CO.UK
W: WWW.WHITTAKERDESIGN.CO.UK

PROJECT

Cowell Norford
561 Bury Road
Bamford Rochdale
OL11 4DQ

DRAWING TITLE

As Proposed

SCALE 1:50 @ A1 **DATE** Feb20

DRAWN A Doherty **CHECKED**

NUMBER 3822.8 **REVISION** B