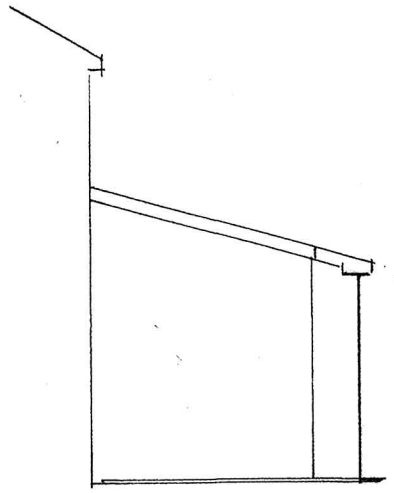

SIDE ELEVATION
(EXISTING)

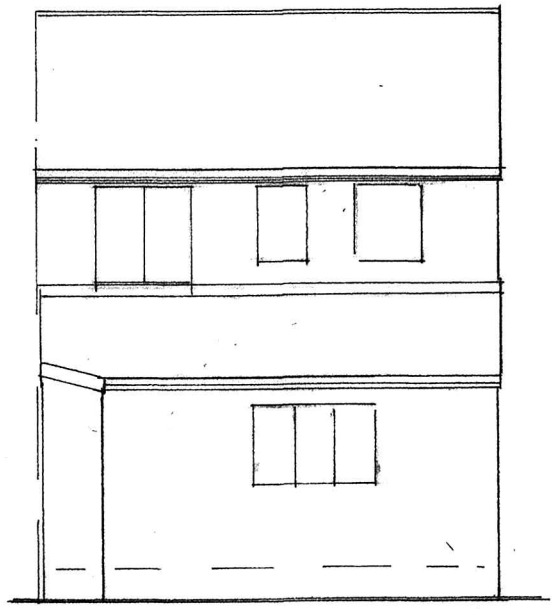

REAR ELEVATION
(EXISTING)

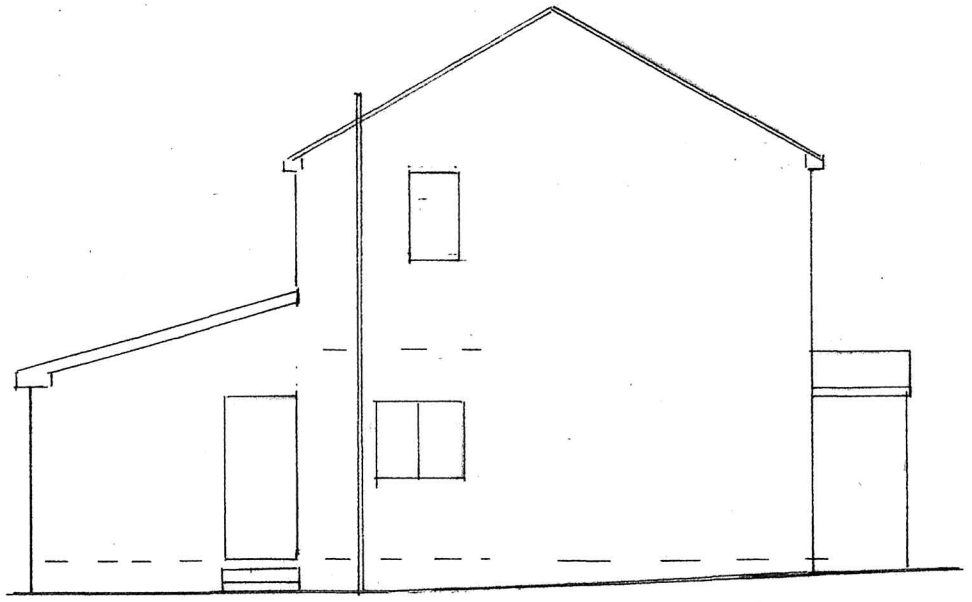

SIDE ELEVATION
(EXISTING)

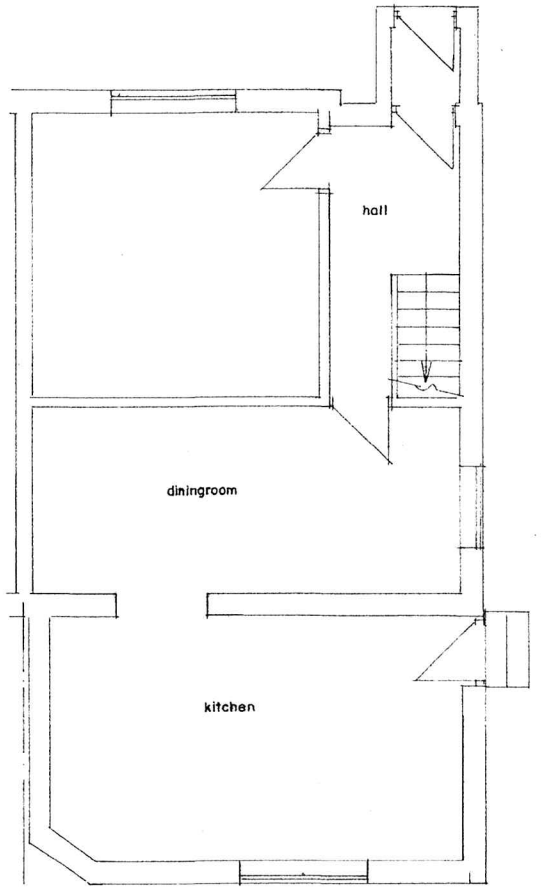

G.F PLAN
(EXISTING)

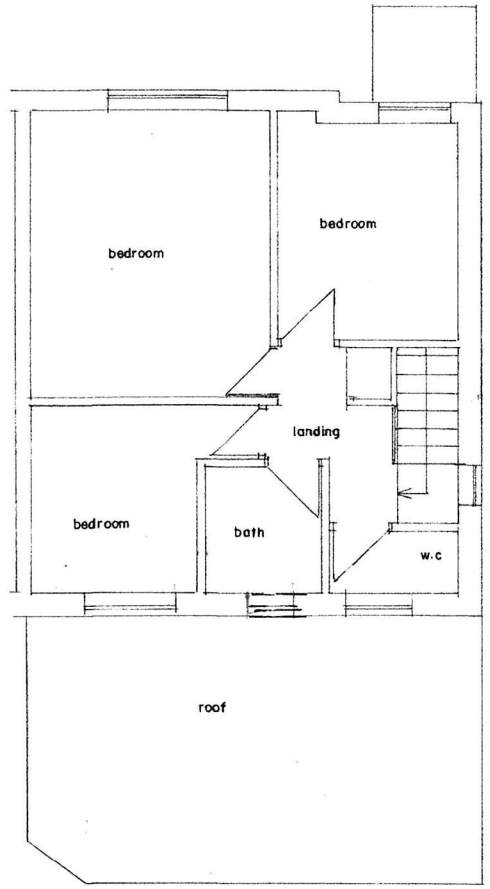

F.F PLAN
(EXISTING)

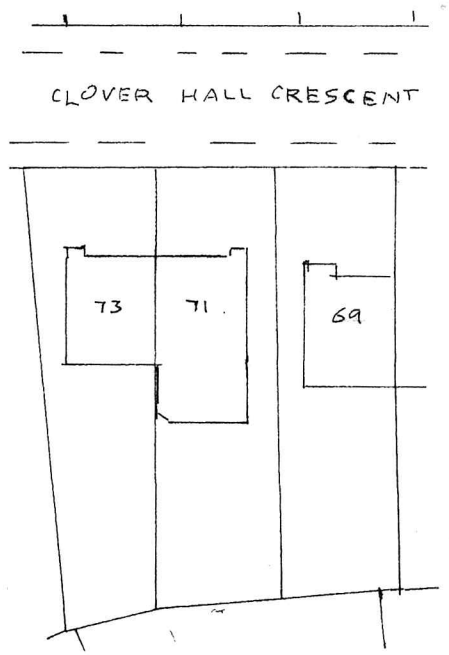

SITE PLAN SCALE 1:500
(EXISTING)

BUILDING DESIGN SERVICES
M. FAROOQ
6 Stock Close, Shawclough, Rochdale OL12 6BB
Tel: 01706 712231 Mob: 07967605763

PROPOSED FIRST FLOOR REAR EXTENSION AT 71 CLOVER HALL CRESCENT ROCHDALE OL16 2TP

For: Mr & Mrs ZAHEER AHMED

Plan	*Scale 1:100*	**1683 /1**
Elevation	*Scale 1:100*	

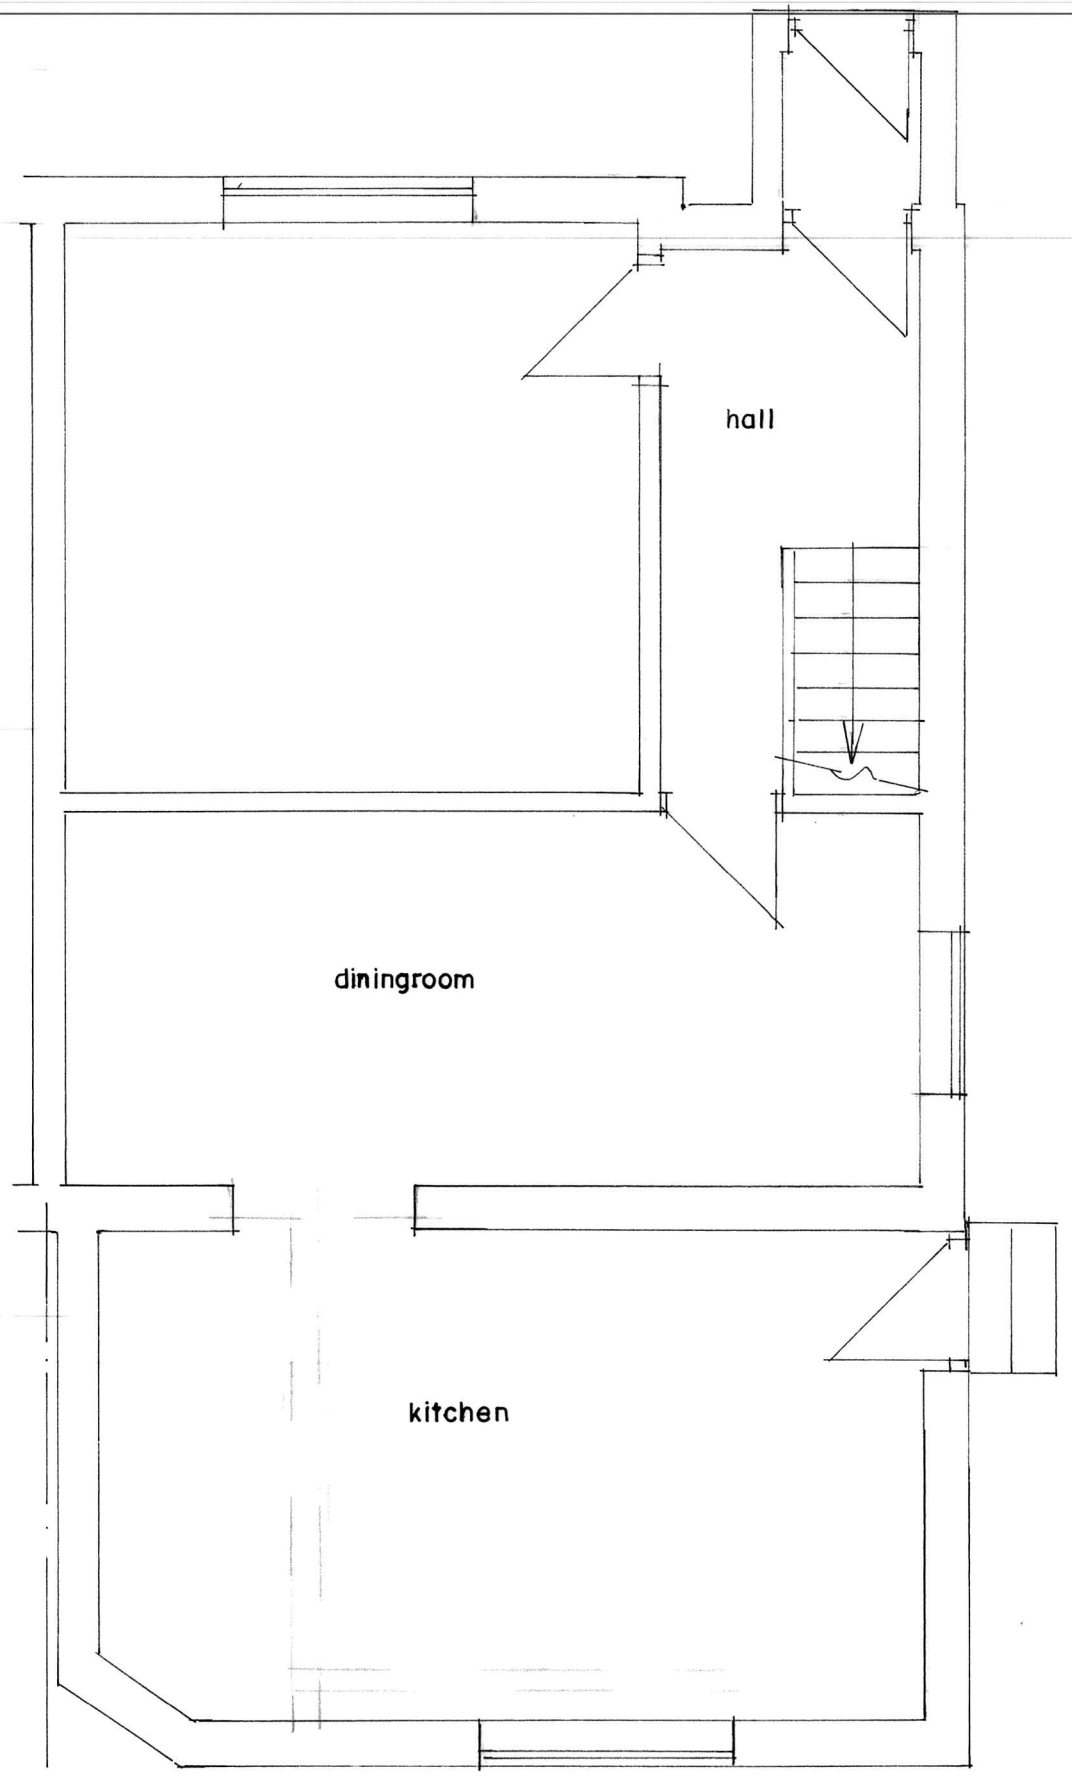

GROUND FLOOR PLAN
(PROPOSED)

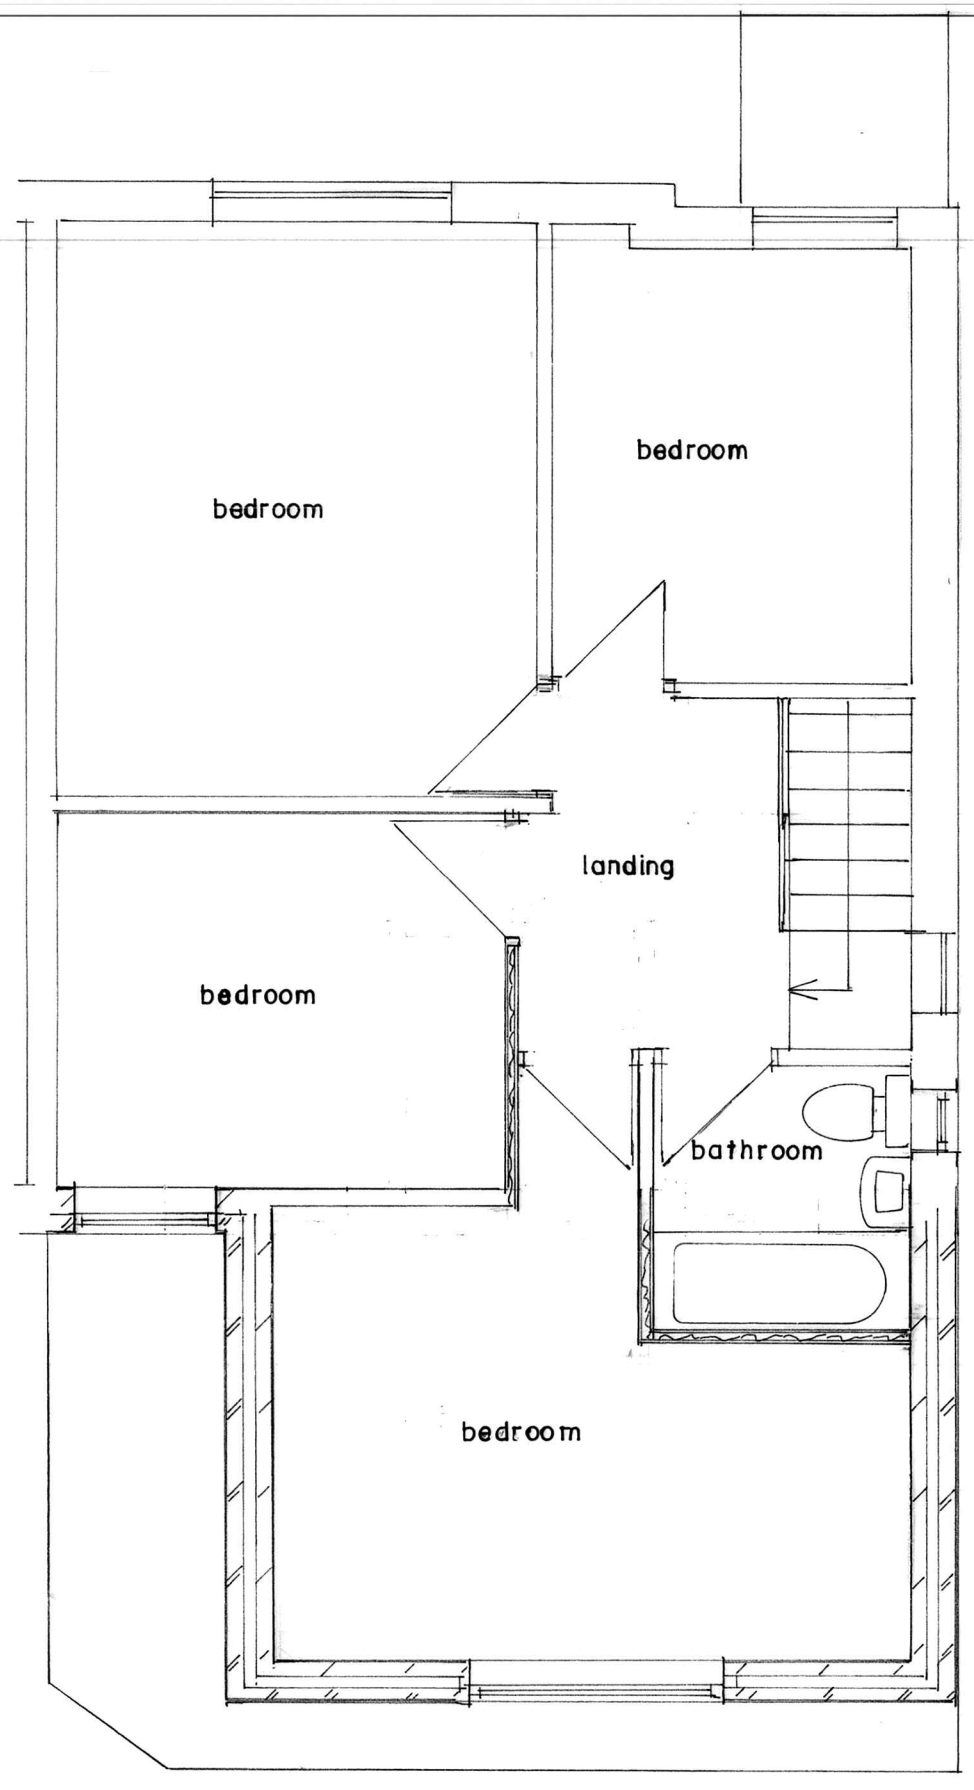

FIRST FLOOR PLAN
(PROPOSED)

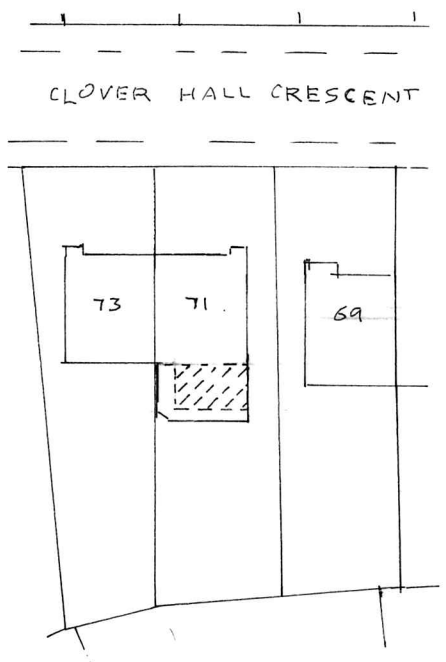

SITE PLAN SCALE 1:500
(PROPOSED)

BUILDING DESIGN SERVICES
M. FAROOQ
6 Stock Close, Shawclough, Rochdale OL12 6BB
Tel: 01706 712231 Mob: 07967605763

PROPOSED FIRST FLOOR REAR EXTENSION AT 71 CLOVER HALL CRESCENT ROCHDALE OL16 2TP

For: Mr & Mrs ZAHEER AHMED

Plan	*Scale 1:50*	**1683 /2**

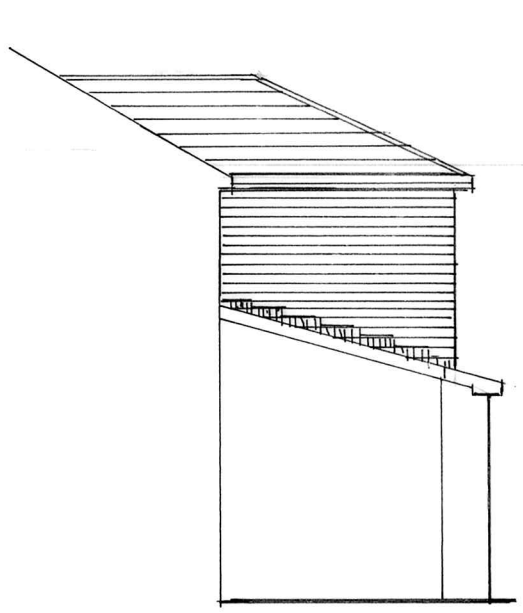

SIDE ELEVATION
(PROPOSED)



REAR ELEVATION
(PROPOSED)



SIDE ELEVATION
(PROPOSED)

BUILDING DESIGN SERVICES
M. FAROOQ
6 Stock Close, Shawclough, Rochdale OL12 6BB
Tel: 01706 712231 Mob: 07967605763

PROPOSED FIRST FLOOR REAR EXTENSION AT 71 CLOVER HALL CRESCENT ROCHDALE OL16 2TP

For: Mr & Mrs ZAHEER AHMED

Section	*Scale 1:50*	**1683 /3**
Elevation	*Scale 1:100*	