

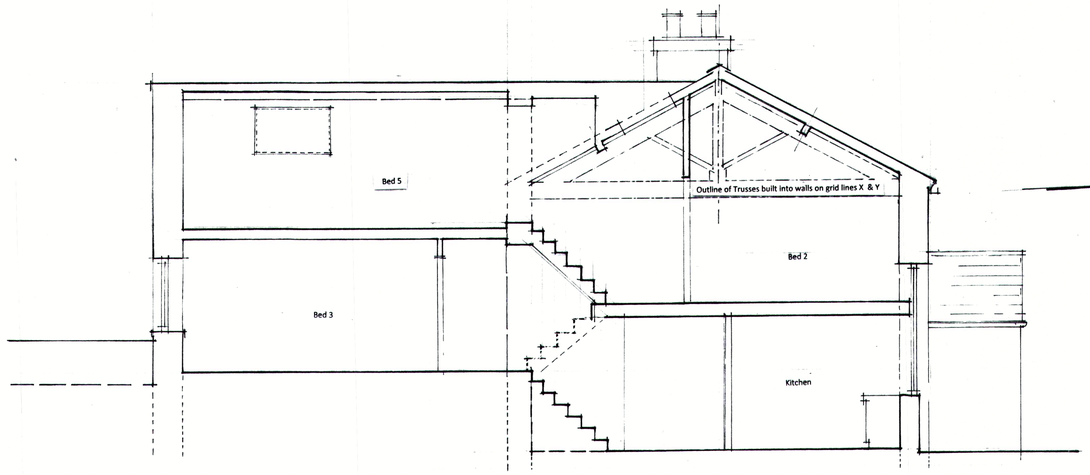



SECTION A – A 1 : 50

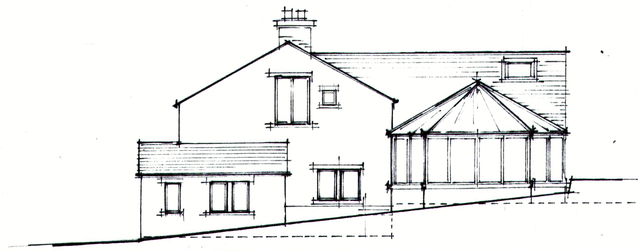

EAST ELEVATION
1:100

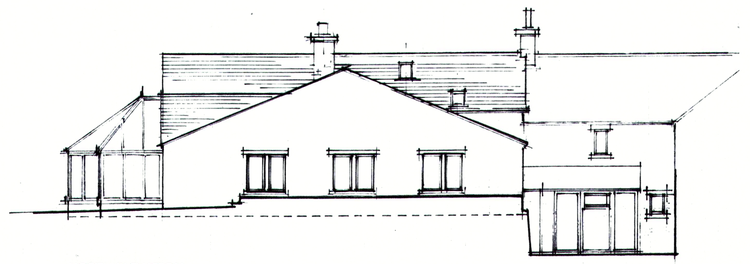

NORTH ELEVATION
1:100

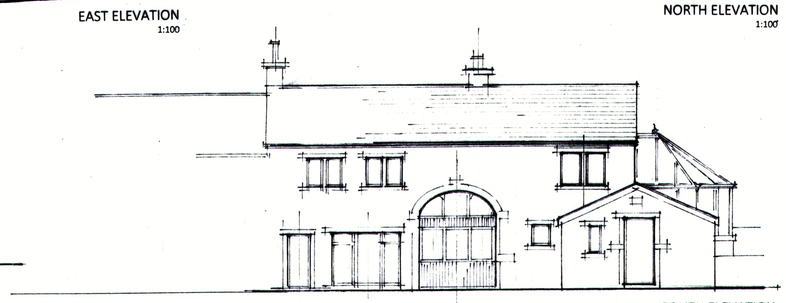

SOUTH ELEVATION
1:100



GROUND FLOOR
1 : 50

FIRST FLOOR
1 : 50

Greenhalgh + Williams architects 3 Manchester road Bury BL9 0DR Tel- 0161 746 9556

Client / site - The Barn Bamford Closes Farm Rad Lumb OL12 7TX Drawing title - Plan ,Section & Elevations

Scale 1:100 & 1:50 Date February 2019 Drawing no 4826 - 2 Rev A

EXISTING