



Drawing Information:
All levels and dimensions must be checked onsite by the contractor prior to commencement of works. Any variations must be reported to Quantum Group Ltd. All information hereon in is the copyright of Quantum Group Ltd. Copying in full or part is forbidden without written permission from Quantum Group Ltd.

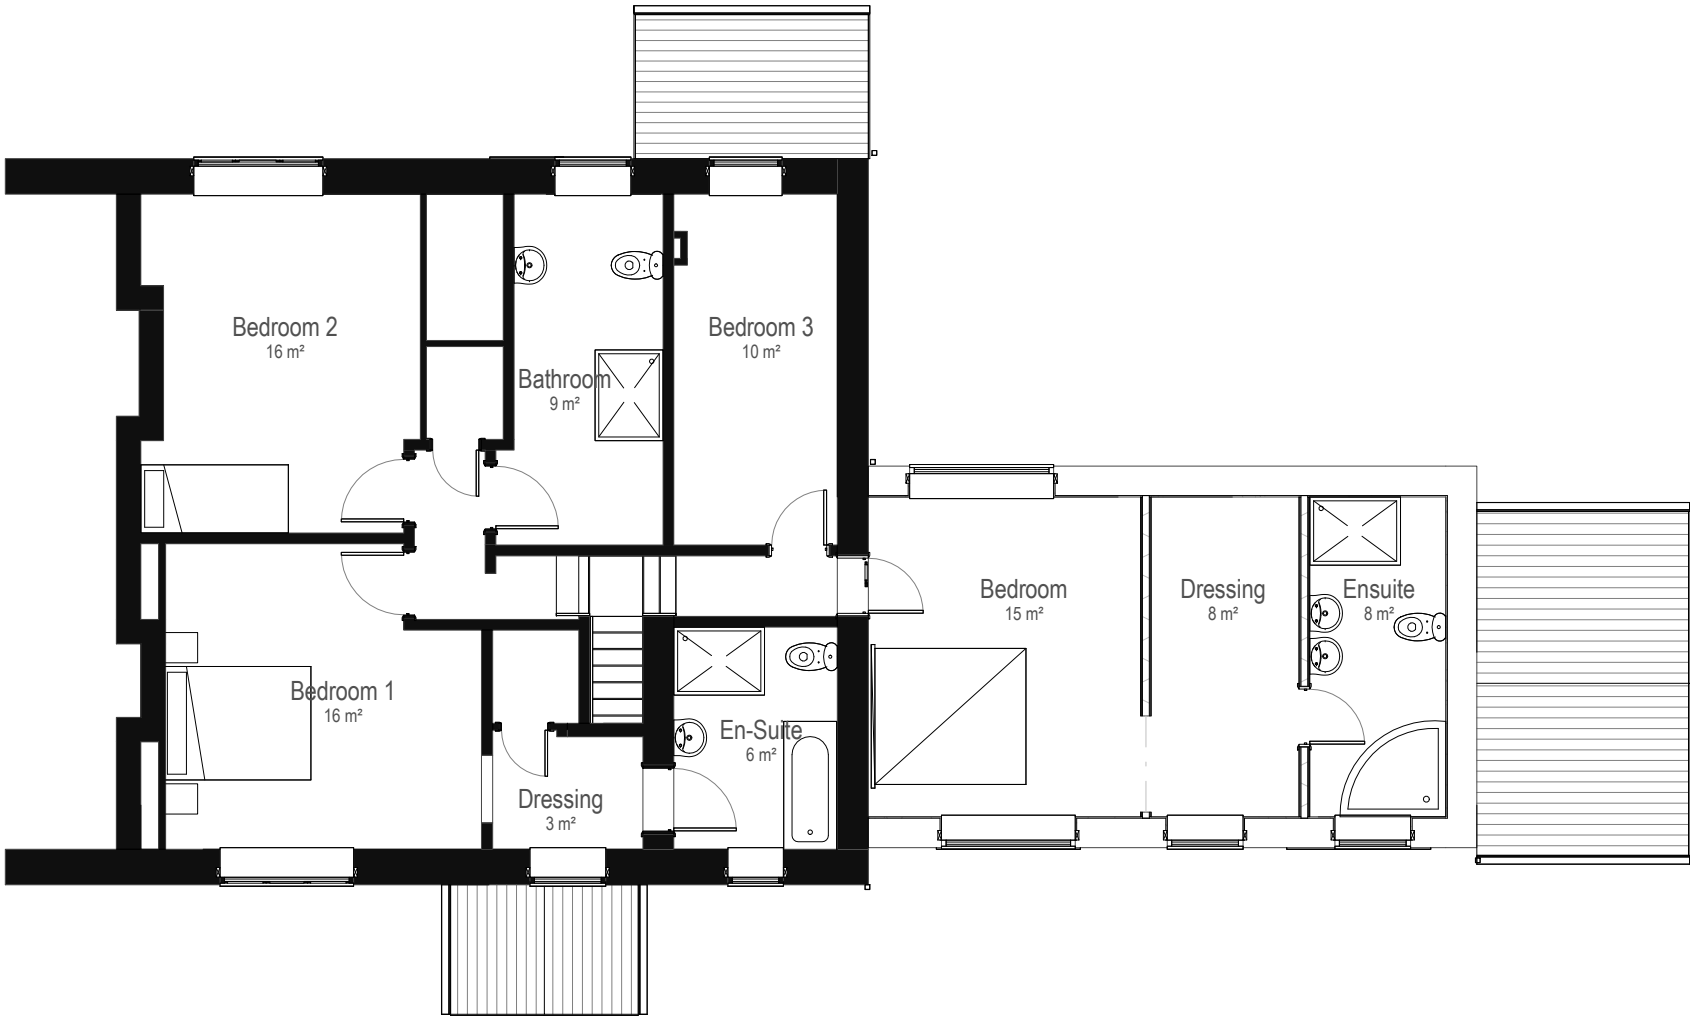

Scale: 1:100

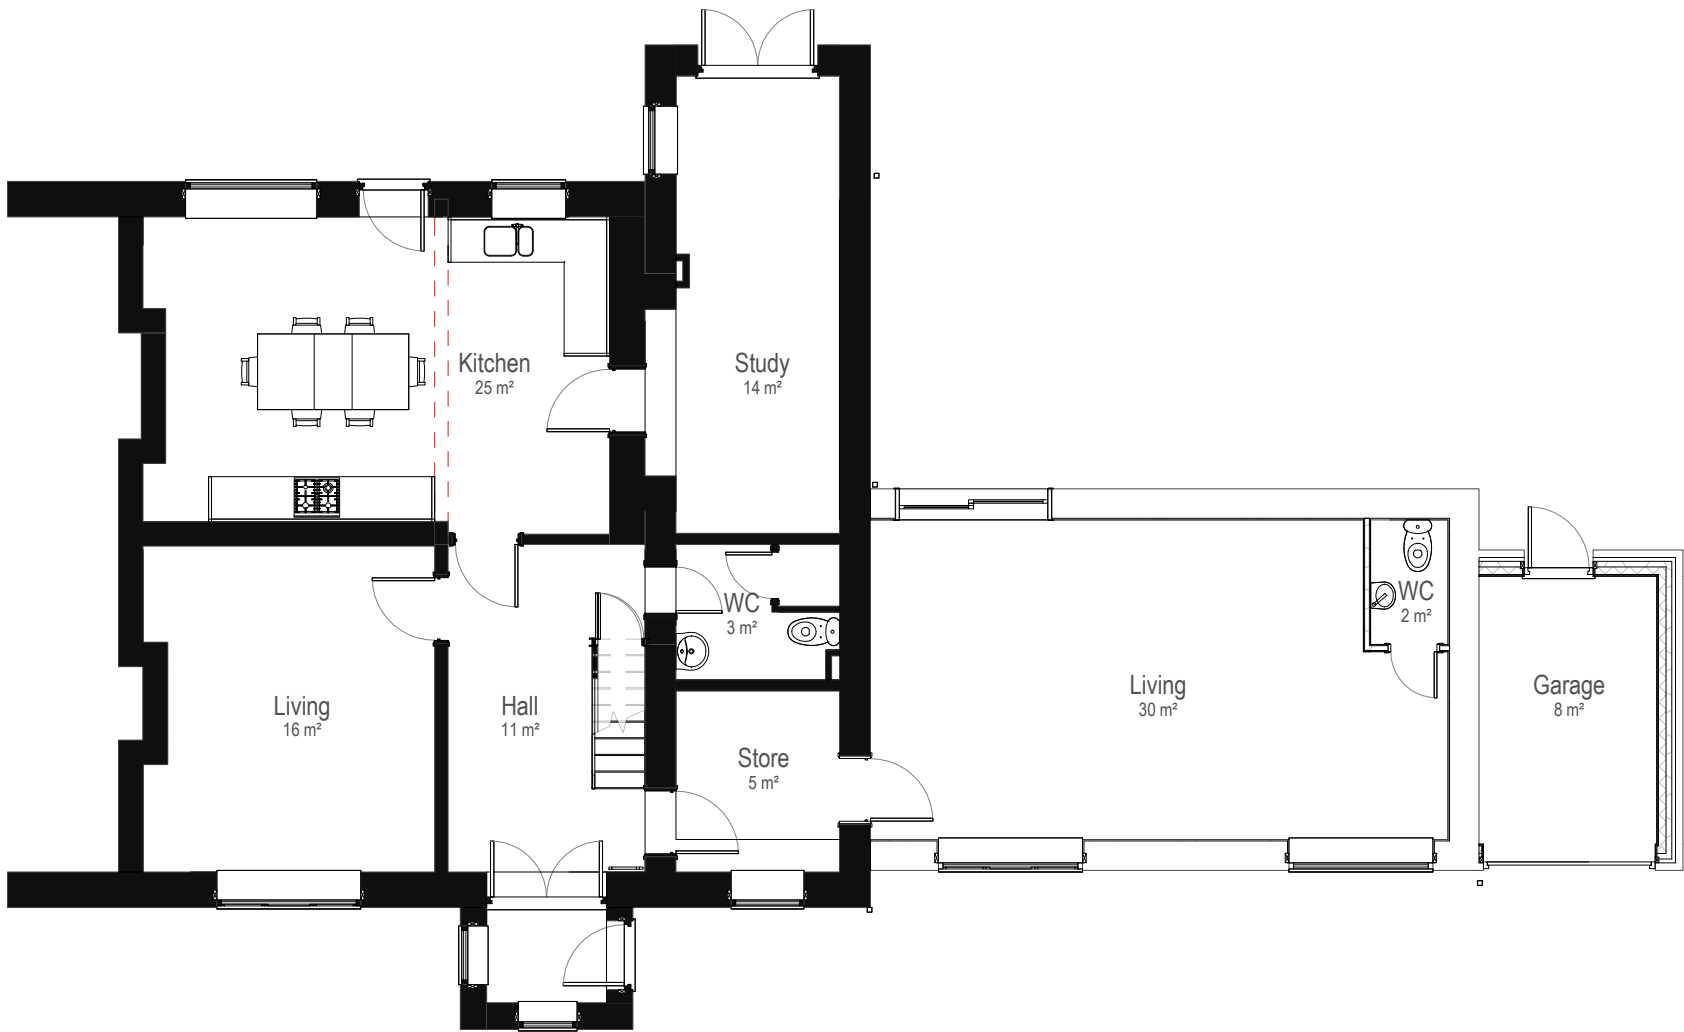

Rev	Revision History	By	Date
-----	------------------	----	------

Client:

David Boyle

Drawing:

Proposed Plans

Drawing Number:

C2046-PL-200-02

Scale: 1 : 100	Size: A3	Date: 21/01/22
Drawn: LS	Checked: JW	Rev:
Status: Planning		



C2046 - Rose Hill Cottage

www.quantumgroupnw.co.uk
info@quantumgroupnw.co.uk