
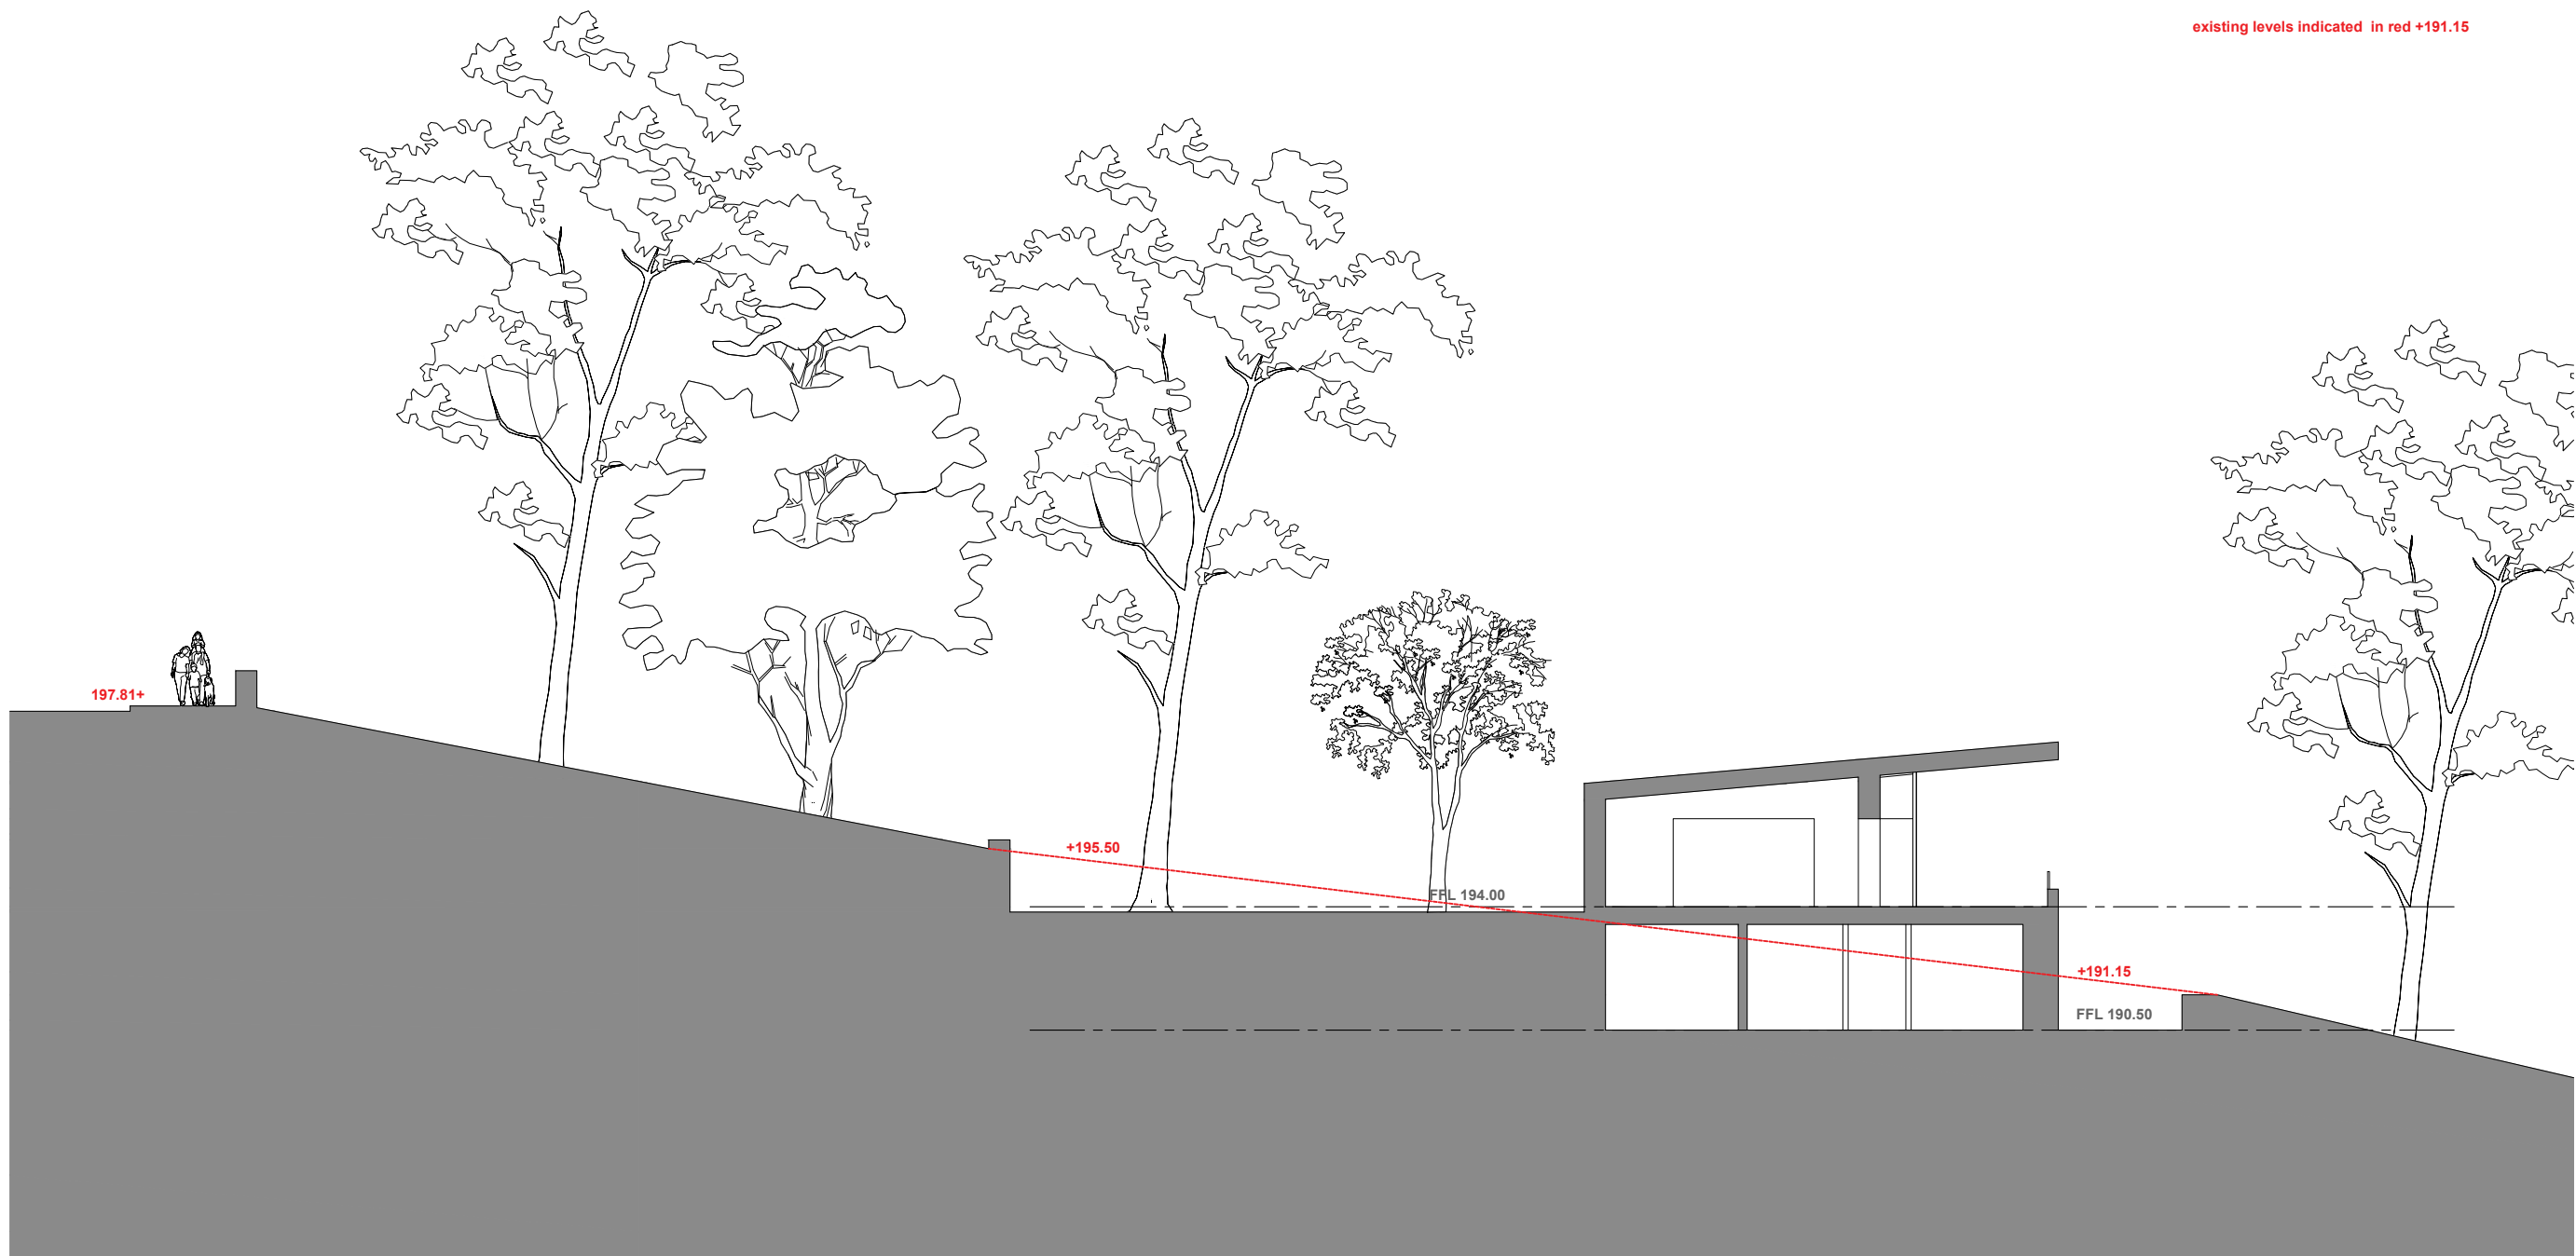


existing levels indicated in red +191.15

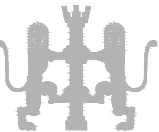

cross-section A-A

|                                                                                             |   |             |                      |                   |                                                                                                 |   |   |
|---------------------------------------------------------------------------------------------|---|-------------|----------------------|-------------------|-------------------------------------------------------------------------------------------------|---|---|
| Martin Muldowney<br>The Edge House<br>Blackstone Edge Old Road<br>Littleborough<br>Rochdale | Site Section   | contract no | drawing no           | revision          | <b>planning</b><br><small>Revisions:<br/>A. - Full cross-section added.PDC.October 2022</small> | Blue Pit Mill Queensway<br>Castleton Rochdale OL11 2PG<br><br>+44 (0)1706 631347<br>info@cjpartnership.com<br>www.cjpartnership.com | CJPARTNERSHIP<br>ENVIRONMENTAL ARCHITECTS  |
|                                                                                             | work to figured dimensions   | 3588        | 12                   |                   |                                                                                                 |   |   |
|                                                                                             | © CJ Partnership owns the copyright of this design / drawing which must not be reproduced in whole or in part without the written permission of CJ Partnership | drawn by    | date<br>October 2022 | scale @ A3<br>NTS |                                                                                                 |   |   |