


This drawing is the copyright of LDM Deisgn.
All dimensions to be checked on site.
Do not scale.
All levels to be checked on site and refer to Ordnance Survey Datum Newlyn unless alternative datum given.
All errors and omissions to be reported to the Architect prior to commencement.
This drawing must be read in conjunction with the relevant specification clauses.
This drawing must not be used on site unless issued for construction.

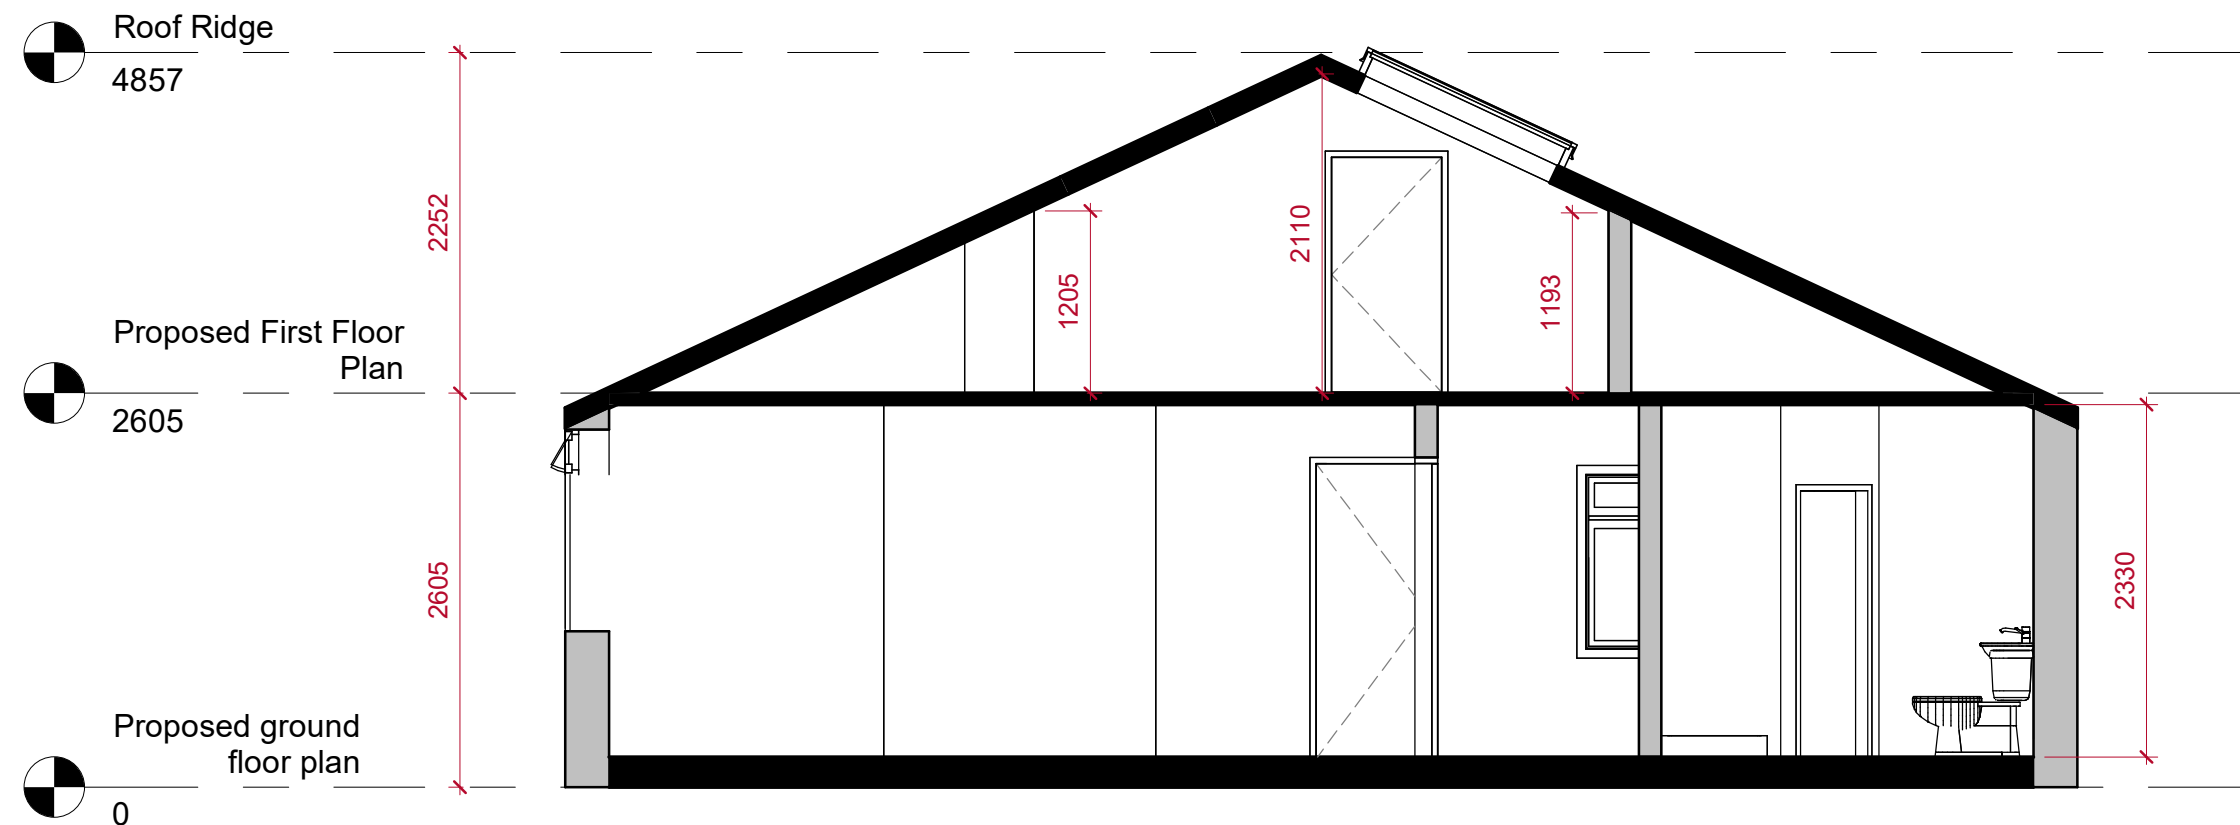

1 Existing Section 1-1
1 : 50



LDM Design

PROJECT	42 Naunton Road Middleton Manchester M24 1EY		CLIENT Mr. Woon Sing Lau	
	SHEET Existing Section		Scale (@ A3) 1 : 50	
		Drawn by KK	DRAWING NUMBER PS330	REV H
		Checked by KK		