


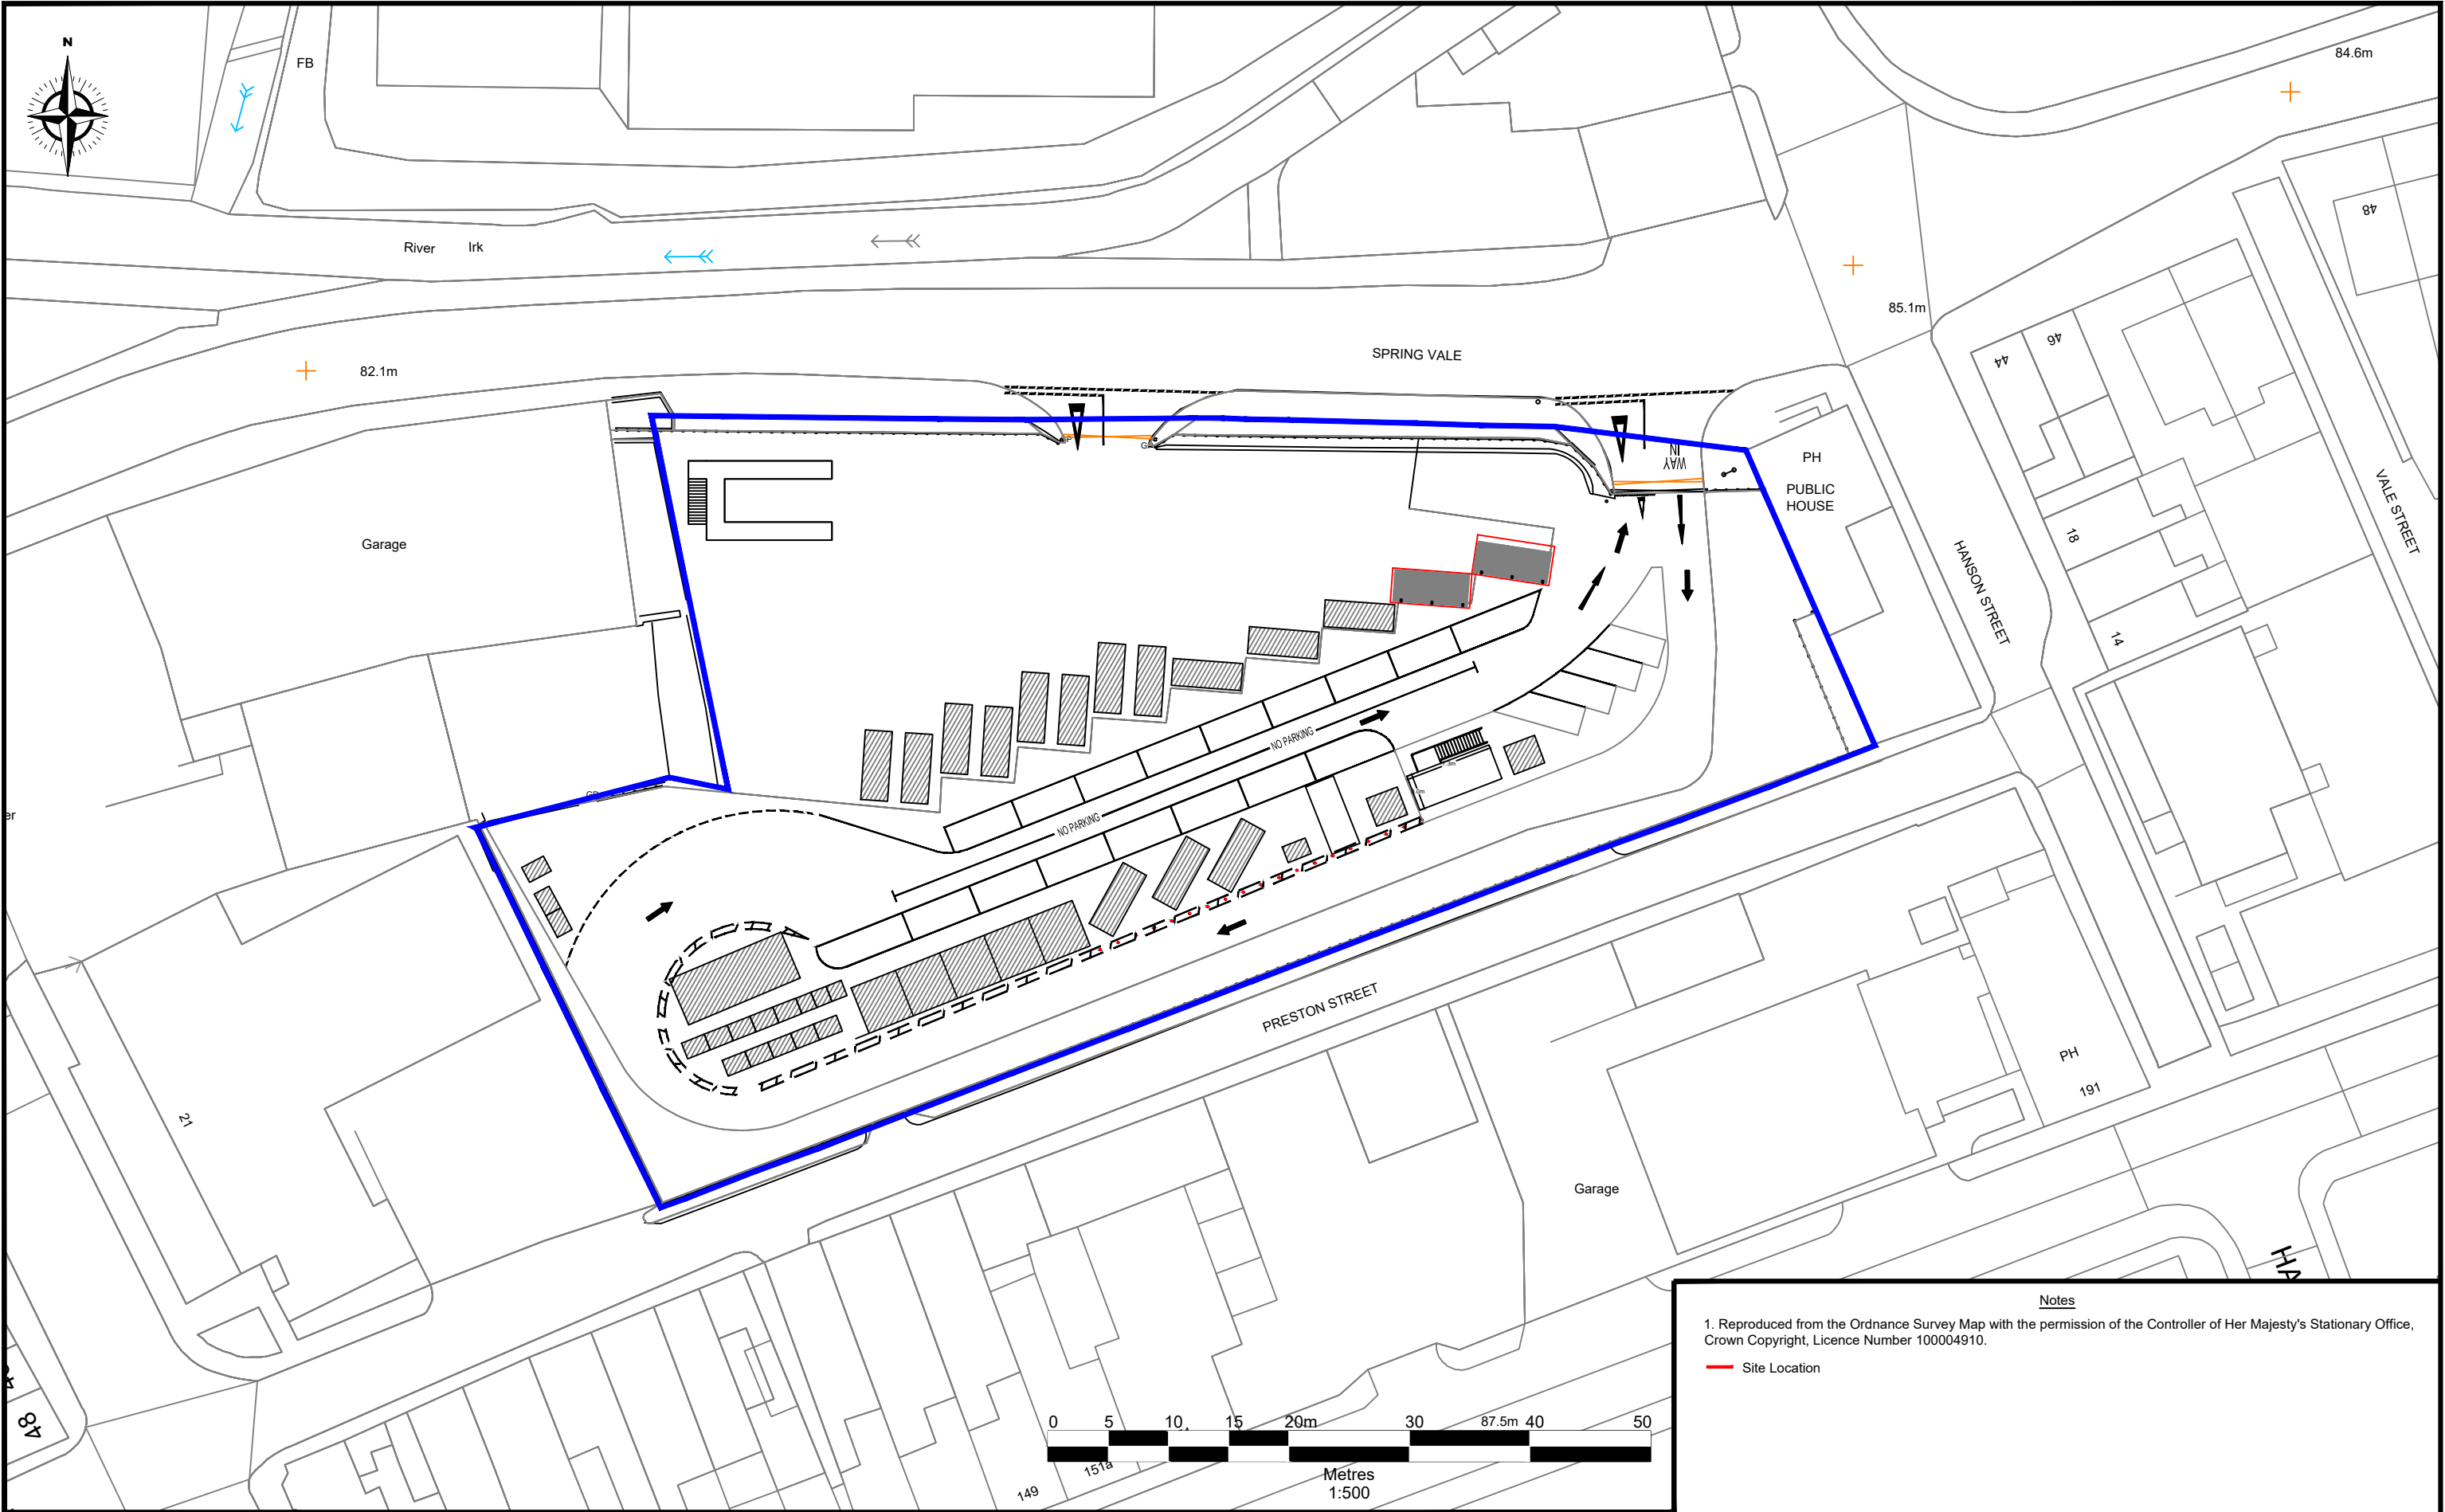

Notes
1. Reproduced from the Ordnance Survey Map with the permission of the Controller of Her Majesty's Stationary Office, Crown Copyright, Licence Number 100004910.
— Site Location

 Darwen Resource Recovery Park, Lower Eccleshill Road, Darwen, BB3 0RP Tel: 01254 819700, Fax: 01254 819749, Email: richard.bisset@slita.co.uk	Site	Springvale HWRC	Scale	1:500 @ A3	Drawn by	JA	Rev	subject	date
	Title	Proposed Site Layout Plan	Date	January 2024	Checked by	JW			
			Drawing Ref	Spv-PLN-0124-06					