

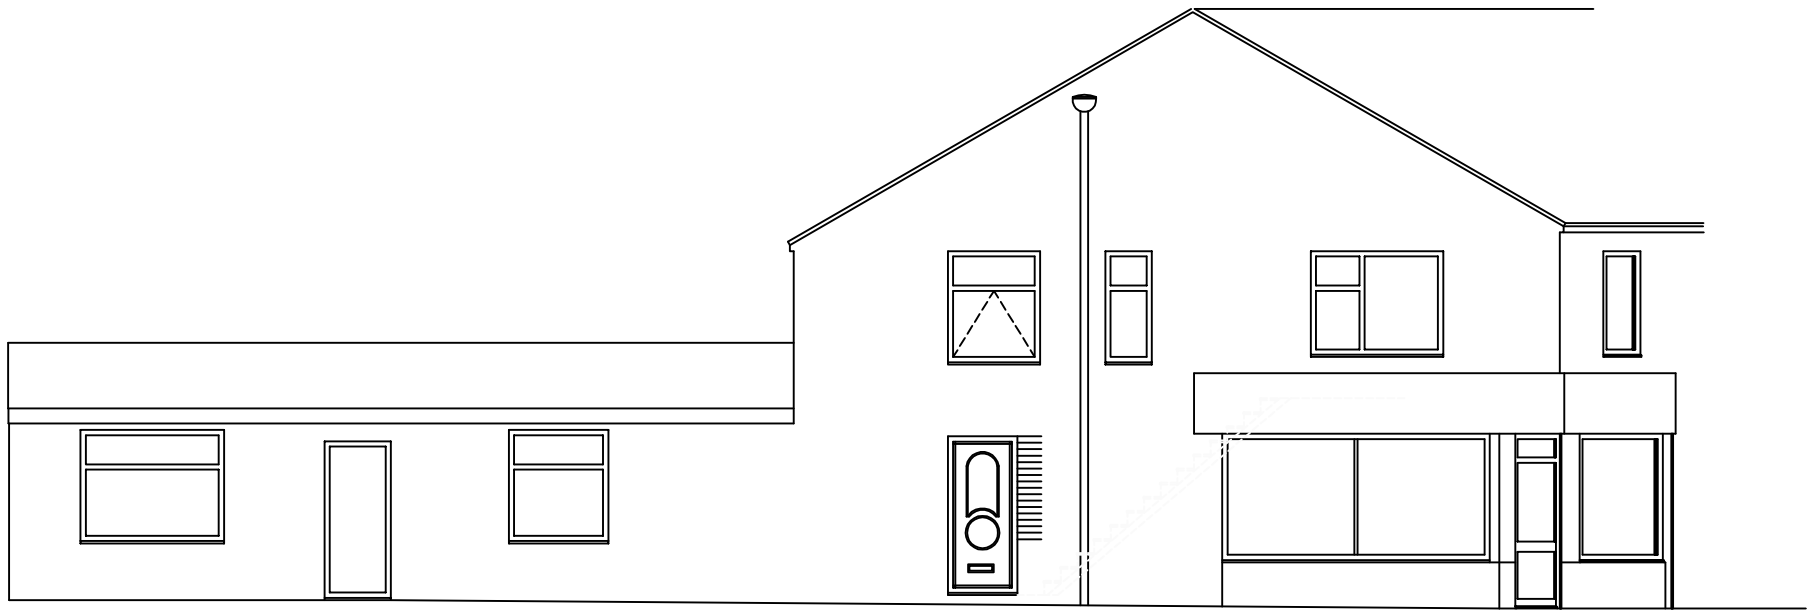


WINDOW TO BE REMOVED AND REPLACED WITH NEW ENTRANCE DOOR TO ACCESS FIRST FLOOR APARTMENT.

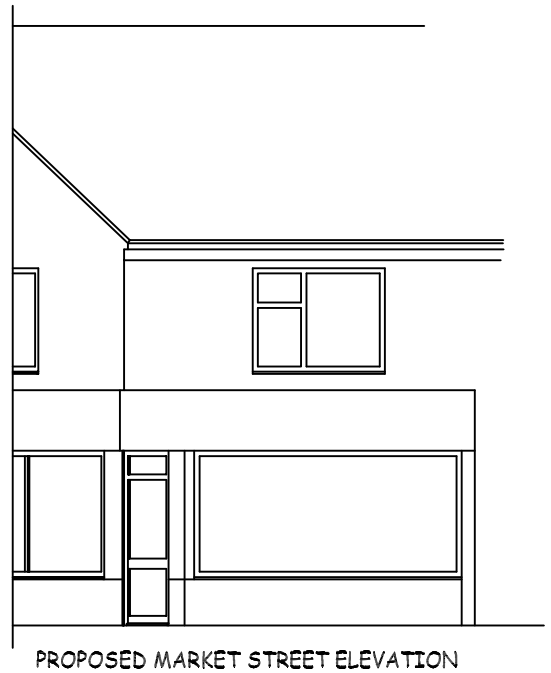


PROPOSED MARKET STREET ELEVATION

DOOR POSITION TO BE RELOCATED TO LEFT HAND SIDE OF EXISTING WINDOW OPENING.

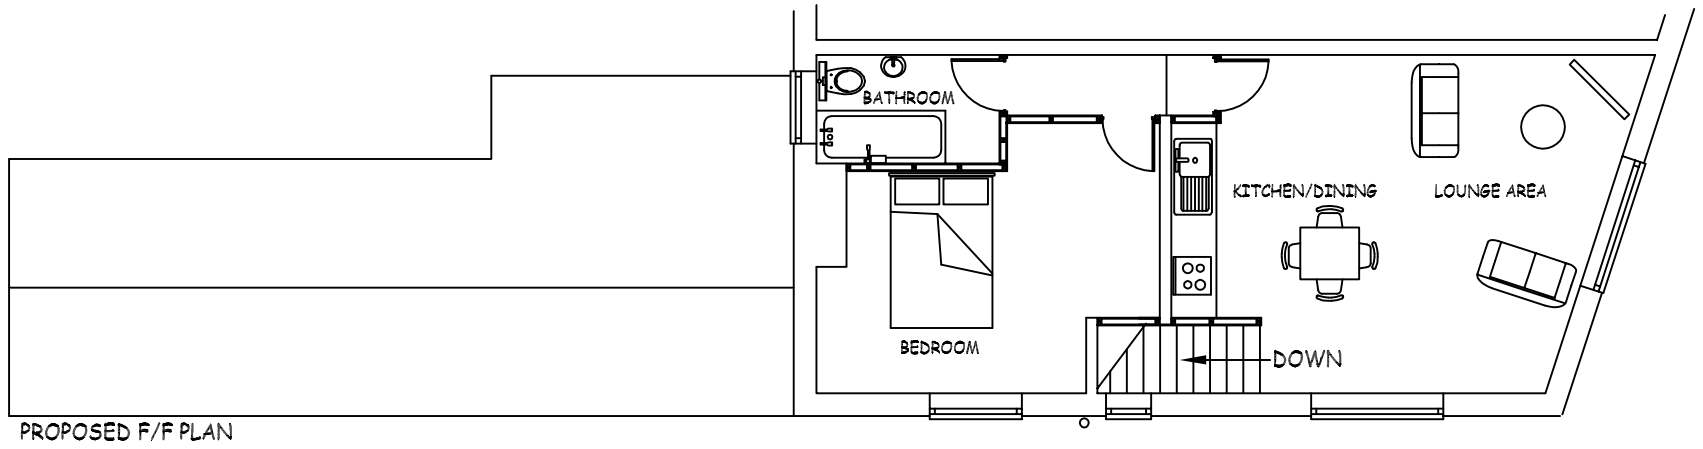

PROPOSED F/F PLAN

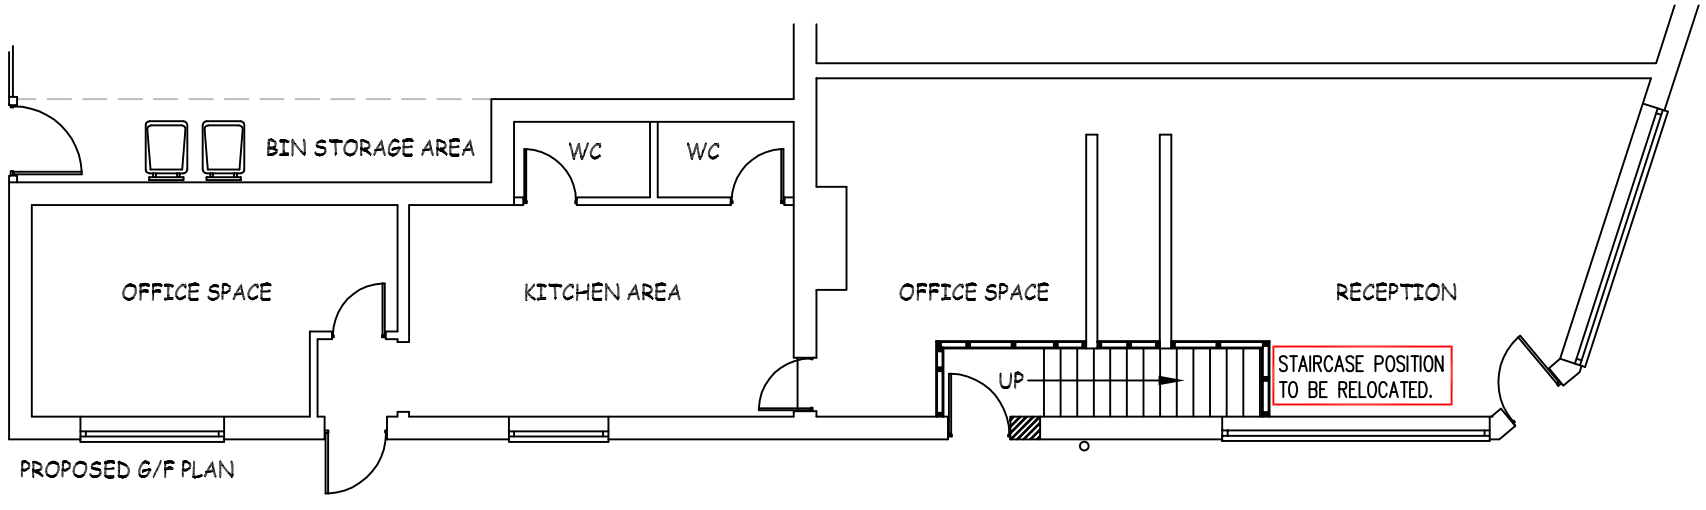


PROPOSED G/F PLAN

This drawing is supplied for the purpose of obtaining Planning Permission only.

Work carried out prior to all necessary Approvals is considered to be at the applicants own risk.

The designer is not responsible for any drains, voids or other underground obstructions under or near the site.

Notification under the Party Wall Act and the exact boundary location is the responsibility of the client.

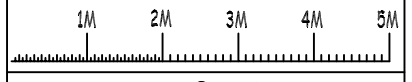

SLW DESIGNS
Tel: 0161-678 2055
Mob: 07796-617845
e-mail: brian_slwdesigns@talktalk.net

ADDRESS: 63 MARKET STREET
HEYWOOD
OL10 1HZ

PROJECT: NON MATERIAL AMENDMENT TO 18/00495/FUL

DRAWING: SLW/NB/02-NMA PROPOSED

SCALE 1:100 DATE 14:10:2020