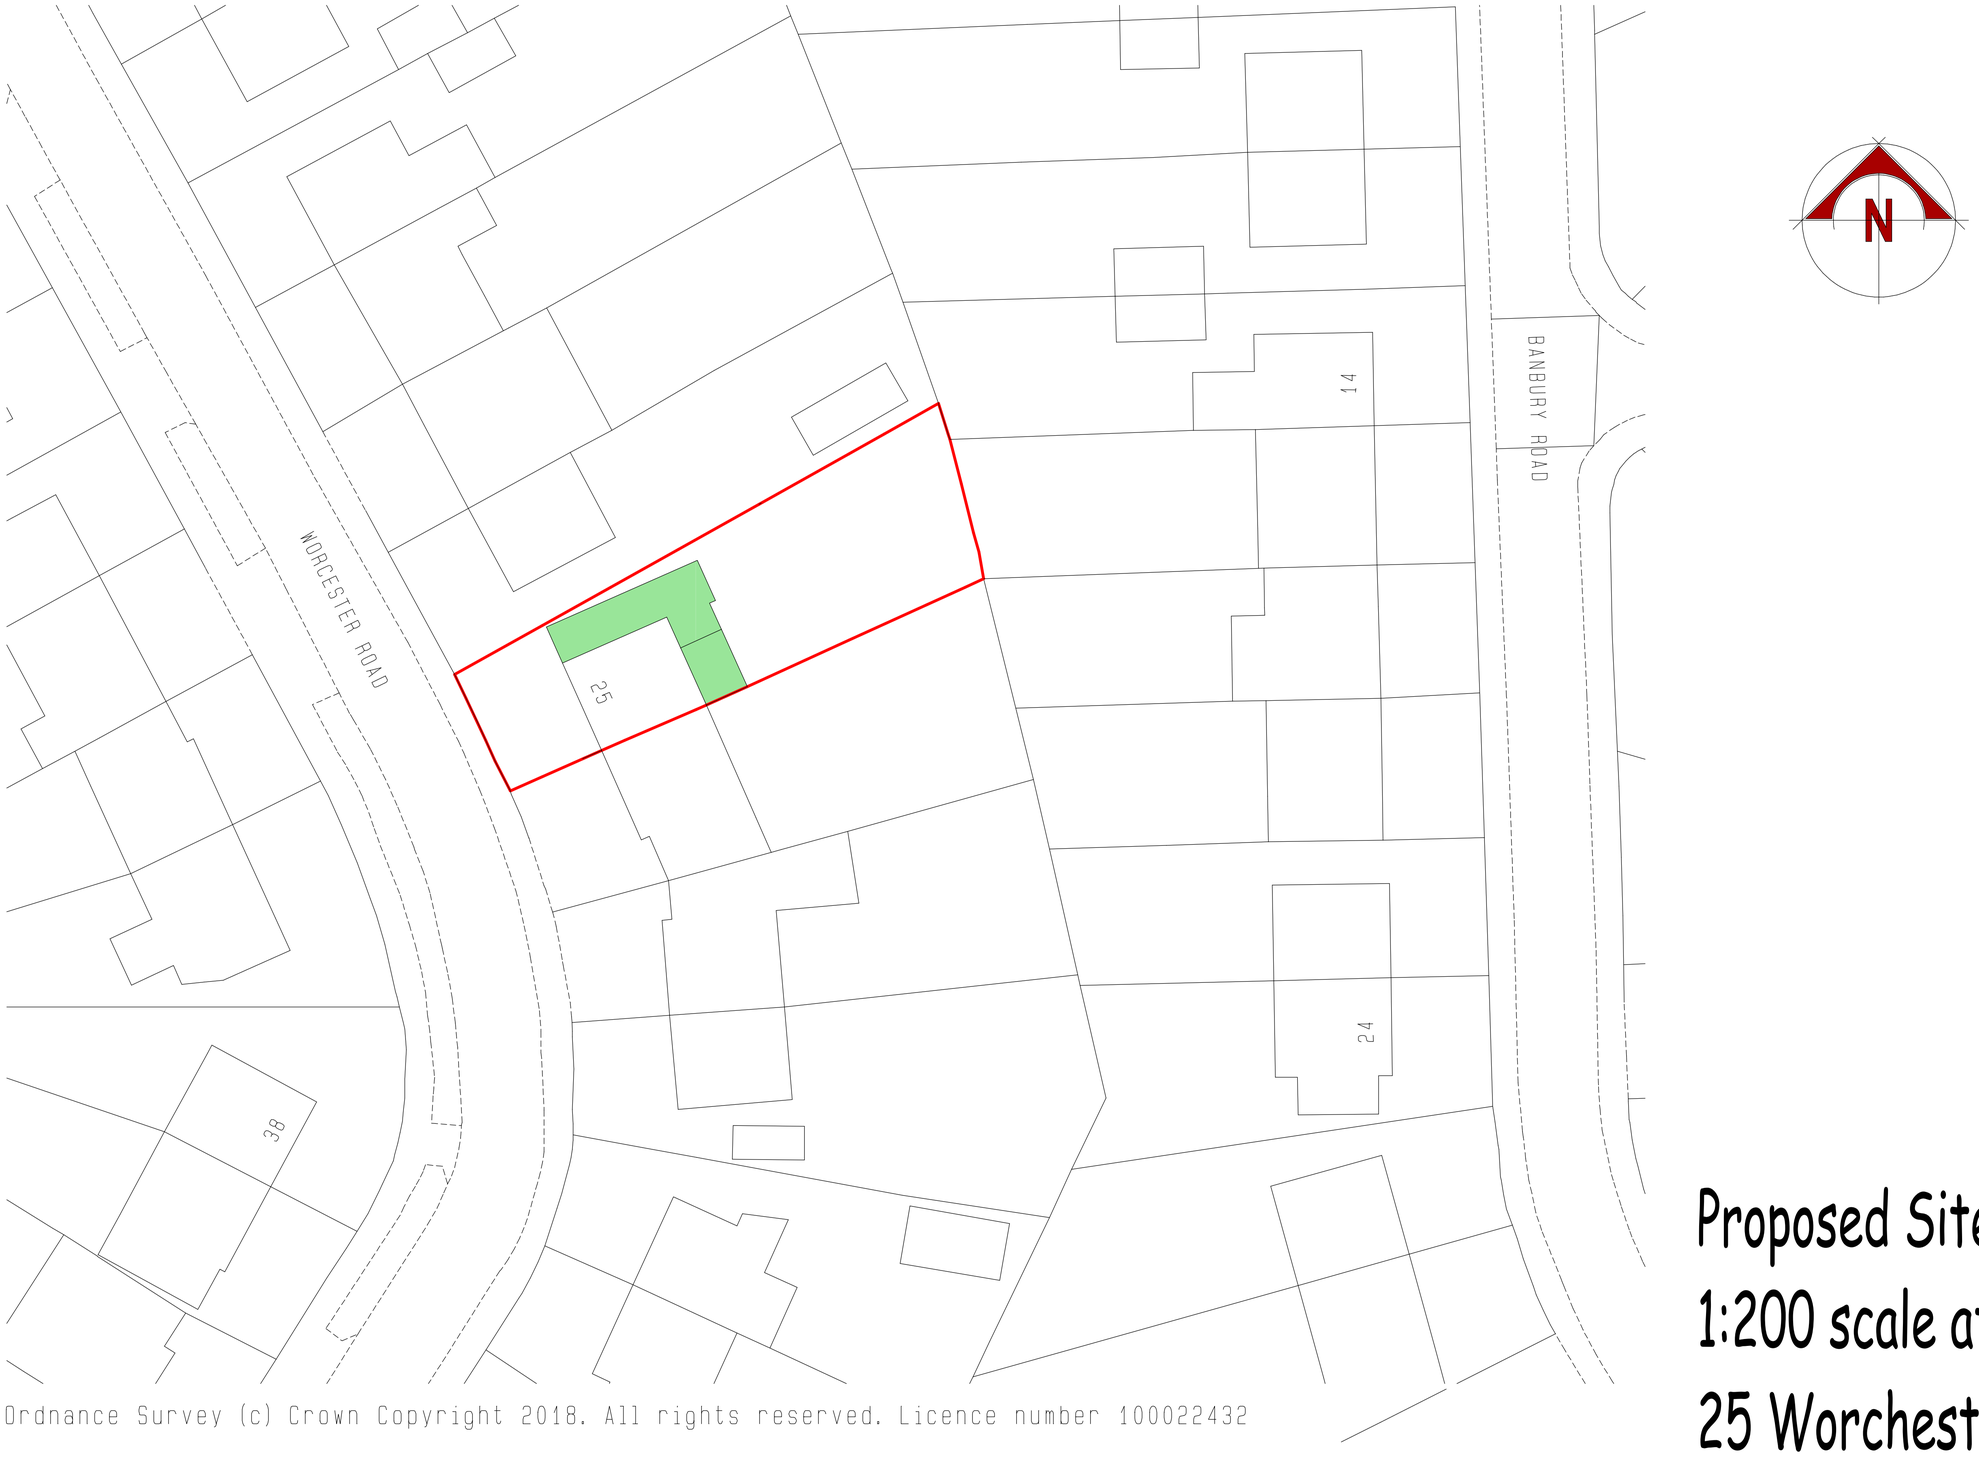


Ordnance Survey (c) Crown Copyright 2018. All rights reserved. Licence number 100022432

# Proposed Site Plan
1:200 scale at A1
25 Worchester Road,
Middleton. M24 1PA