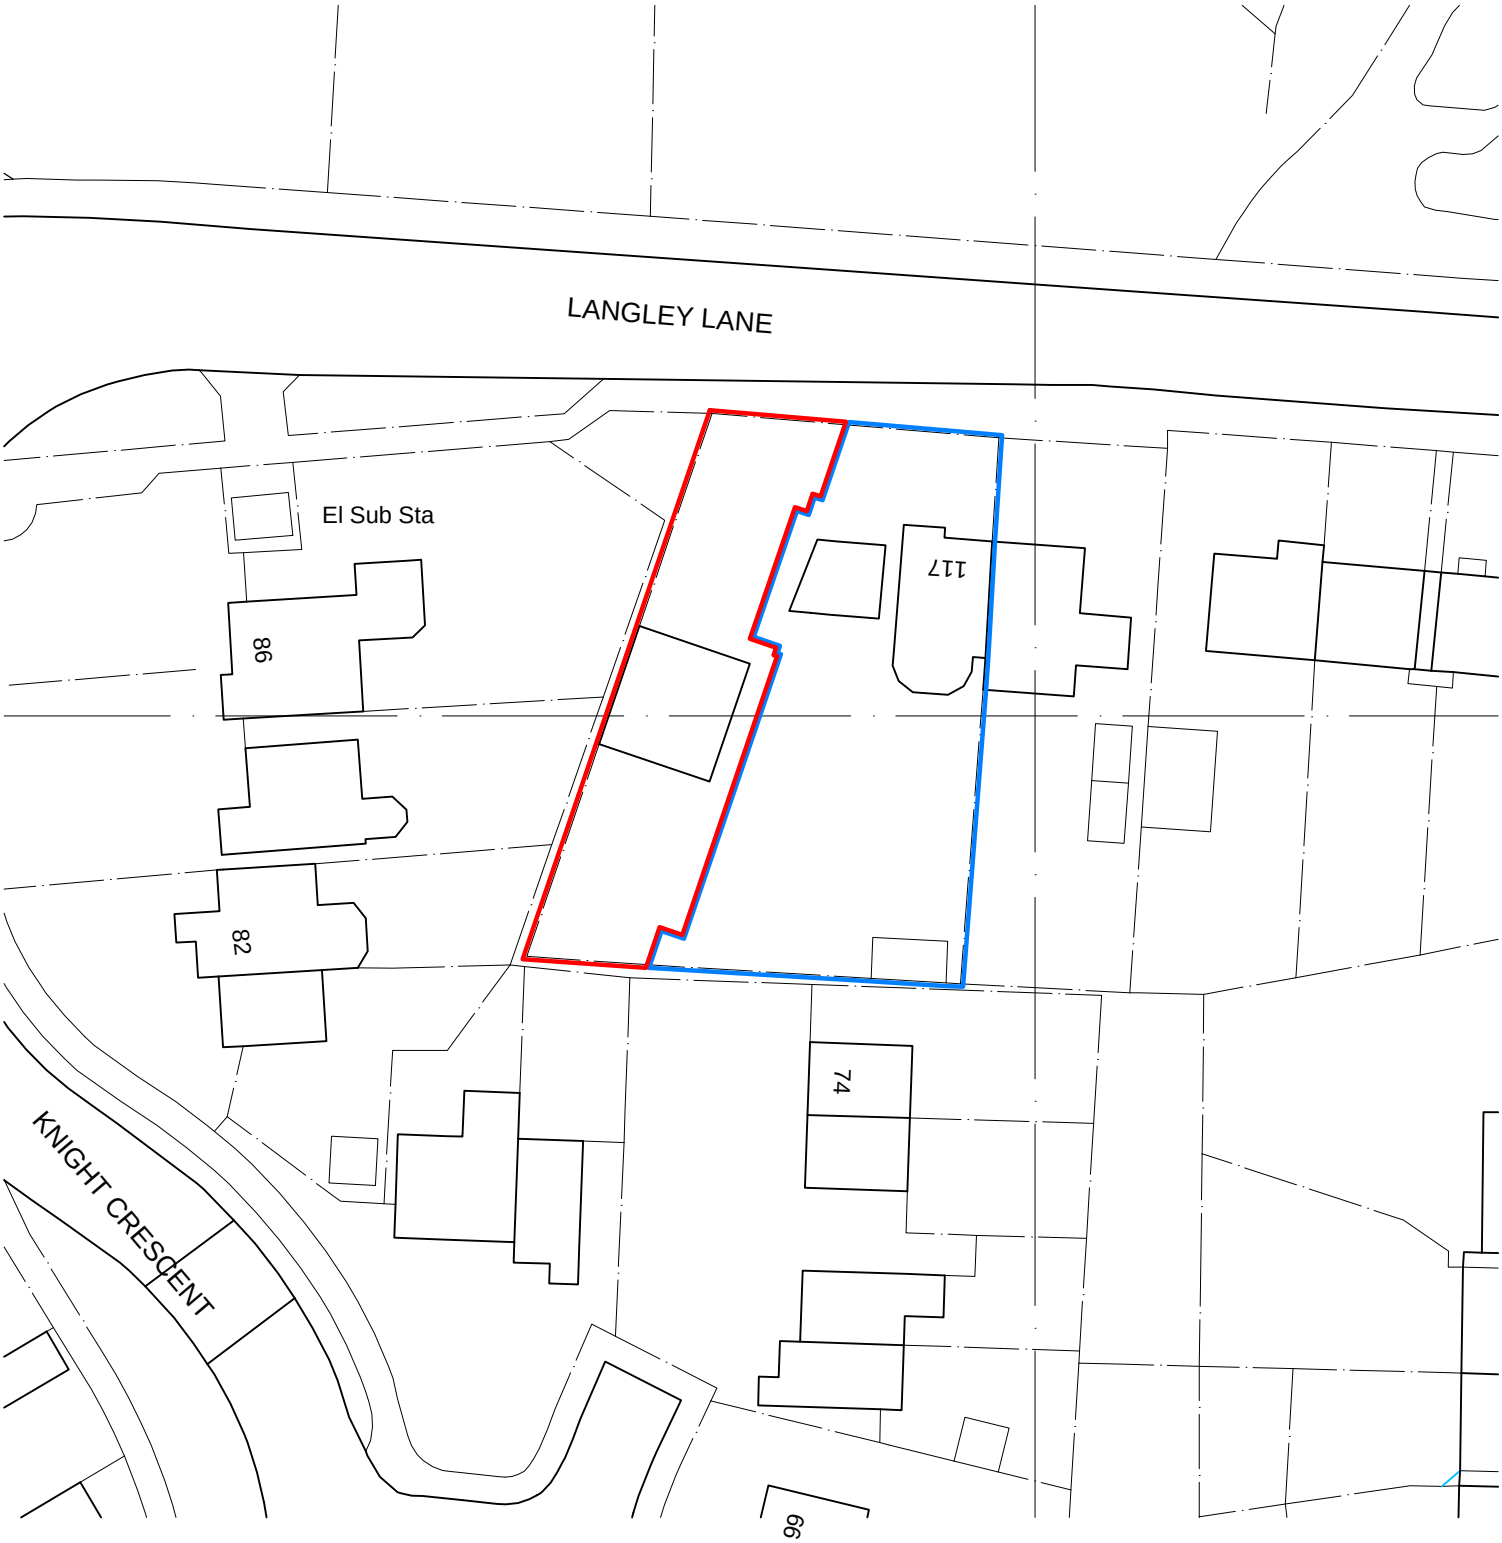


JOHN **HOLT ARCHITECTS** LTD

SITE LOCATION PLAN 117 LANGLEY LANE, MIDDLETON

SCALE: 1:500 19/561.SLP CLIENT: Mrs. L. WILLIAMS

3 MANCHESTER ROAD BURY LANCASHIRE BL9 0DR
TELEPHONE: 0161 764 8314 E-MAIL: mail@holtarchitects.co.uk

DO NOT SCALE DRAWING