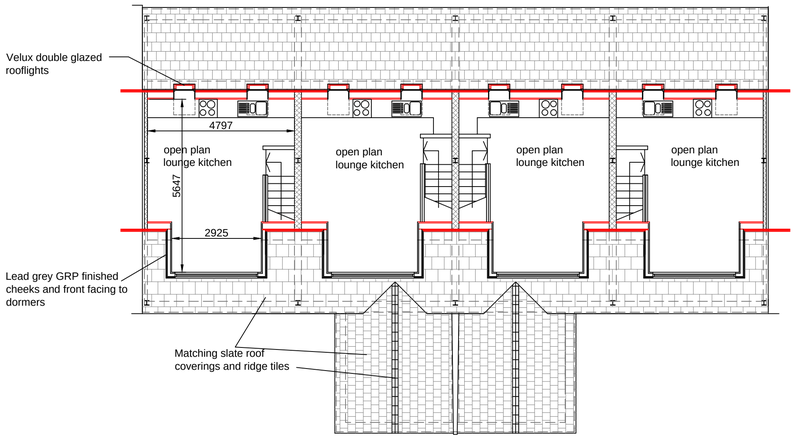

SECOND FLOOR PLAN

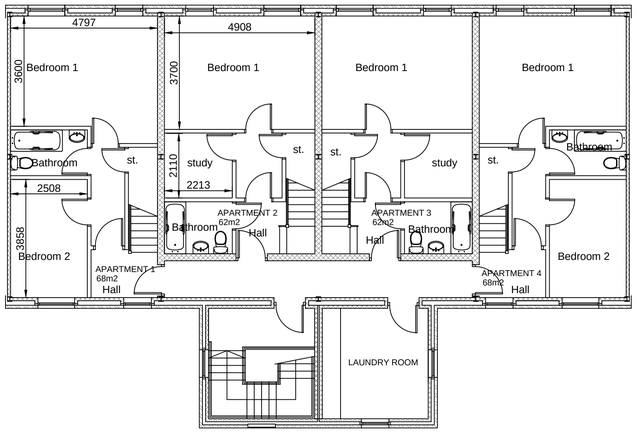

FIRST FLOOR PLAN

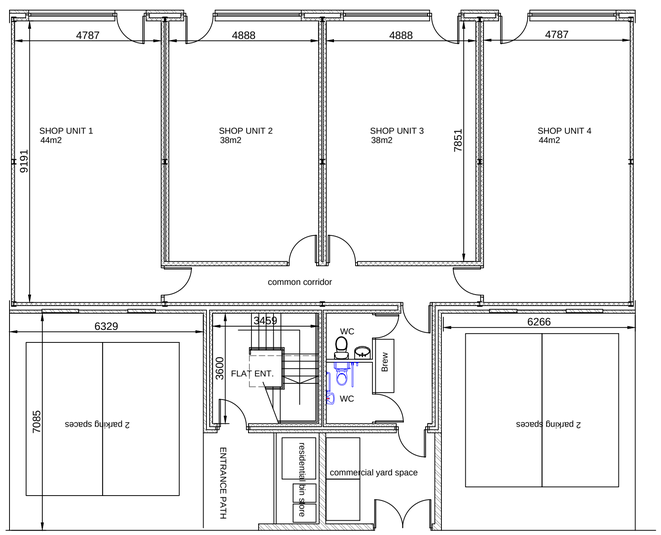

GROUND FLOOR PLAN

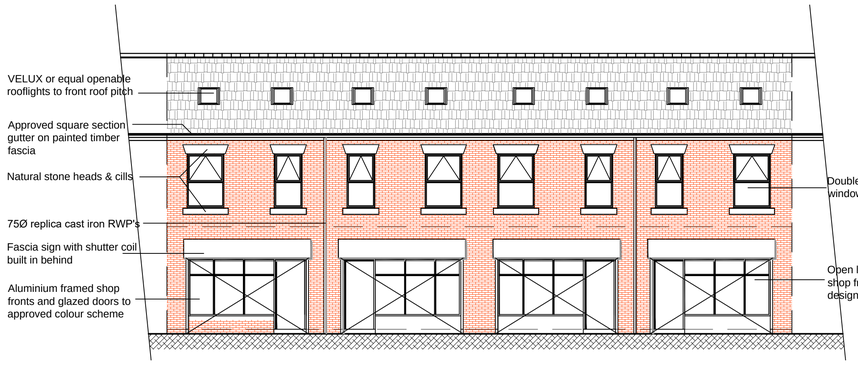

FRONT ELEVATION

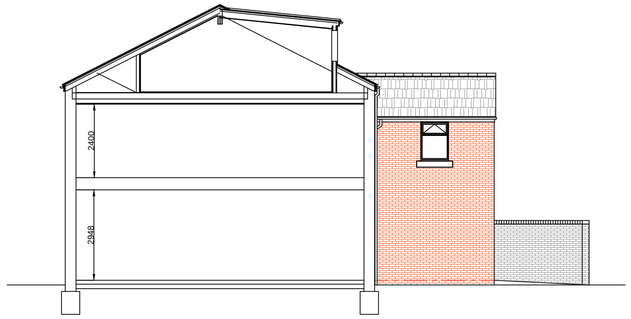

SECTIONAL ELEVATION B



REAR ELEVATION

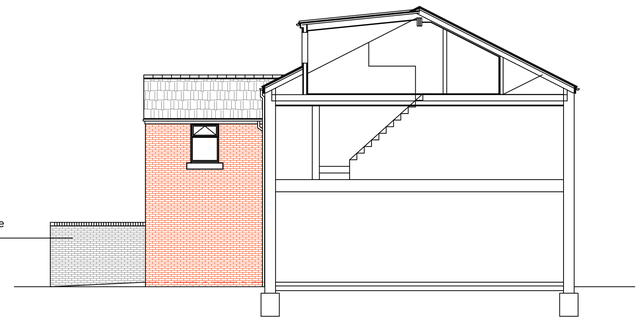

SECTIONAL ELEVATION A

Site plan scale 1:250

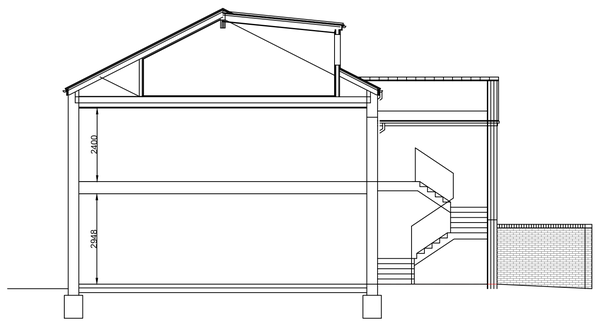

TYPICAL CROSS SECTION

rev.	date:		
A	Jul20	Elevations added	AJC

AJ COCKER ASSOCIATES
CHARTERED BUILDING SURVEYORS
New Century House
176 Drake Street
Rochdale
OL16 1UP
Tel: 01706 764880
Fax: 01706 764881
www.ajcockerassociates.co.uk
mail@ajcockerassociates.co.uk

Project:
Proposed development of
4 retail units at Ground floor level
and 4 apartments at First & Second floor level
at 53-61 Tweedale Street, Rochdale
Planning

scale: 1-100@A1
date: Feb 20
drawn: AJC

Client: Sigma Properties

Dwg. Nr. S457-002revA


COMMUNITY CENTRE
1000E
1040E
No 50
144.44
144.28
144.50
144.25
144.16
144.35
144.37
144.43
144.49
144.41
144.46
144.50
144.68
144.58
144.57
BRICK RET WALL
SPEED HUMPS
TWEEDALE STREET
144.87
144.45
144.38
144.51
144.30
144.23
144.12
144.28
144.20
144.35
144.36
204
No 74
145.70
145.61
145.42
145.40
145.45
145.46
145.27
145.29
145.26
145.21
145.09
145.12
145.0
144.69
144.64
144.57
144.51
144.71
144.60
No 41
144.86
144.88
144.81
Step
145.04
No 51
MERE STREET
144.0
144.01
144.15
144.16
144.11
144.05
144.08
144.09
144.10
144.14
144.13
144.12
144.00
145.00
145.08
145.13
145.29
145.25
145.35
145.38
145.36
145.12
145.01
145.09
145.21
GRASS
144.98
145.13
No 63
No 65
145.20
ROUGH GROUND
145.00
145.18
145.26
GRASS
144.90
144.78
BRICK WALL
144.89
144.40
144.39
144.38
144.30
144.29
TARMAC
DRAINAGE CHANNEL
144.34
144.27
144.33
144.32
144.31
No 44
BRICK WALL
144.67
CAM
144.54
144.37
144.69
144.53
144.42
144.38
144.27
145.41
145.55
145.56
145.36
No 75
145.54
145.26
145.30
145.37
No 42
CASTLEMERE STREET
145.28
145.42
145.31
145.33
145.22
145.47
145.24
144.70
144.87
144.64
TARMAC
METAL MESH FENCE
145.12
145.52
145.20
BRICK WALL
145.24
145.25
145.24
145.20
145.27
145.10
145.08
145.20
145.55
145.34
145.16
145.23
145.15
145.20
145.28
BRICK WALL
DRAINAGE CHANNEL
145.12
145.16
145.13
145.14
145.00
145.05
145.09
GATE
144.81
144.84
144.37
144.61
144.69
144.48
144.49
BRICK WALL
No 47
145.18
145.20
145.10
145.08
145.20
145.18
145.20
145.27
145.37
145.24
145.30
145.39
145.38
145.37
145.27
145.69
145.71
145.46
145.27
145.29
145.26
145.21
145.09
145.12
145.0
144.69
144.64
144.57
144.51
144.71
144.60
144.86
144.88
144.81
145.04
144.90
144.78
144.89
144.40
144.39
144.38
144.30
144.29
144.34
144.27
144.33
144.32
144.31
144.67
144.54
144.37
144.69
144.53
144.42
144.38
144.27
145.41
145.55
145.56
145.36
145.54
145.26
145.30
145.37
145.28
145.42
145.31
145.33
145.22
145.47
145.24
144.70
144.87
145.52
145.20
145.24
145.25
145.24
145.20
145.27
145.10
145.08
145.20
145.55
145.34
145.16
145.23
145.15
145.20
145.28
145.12
145.16
145.13
145.14
145.00
145.05
145.09
144.81
144.84
144.37
144.61
144.69
144.48
144.49