

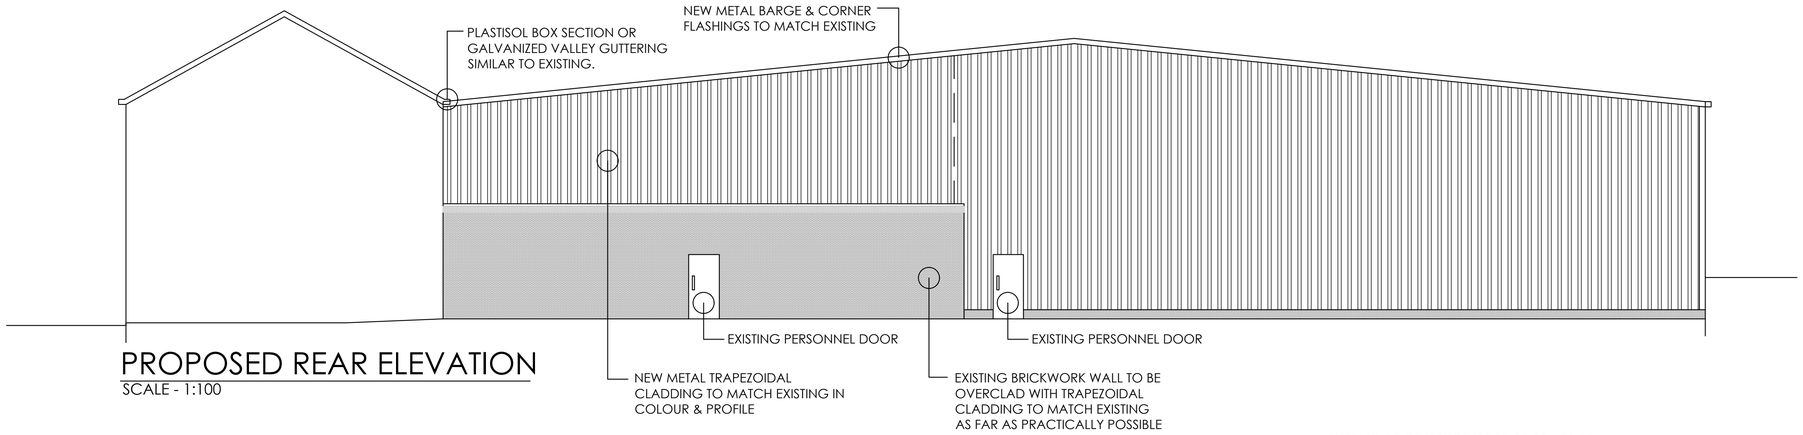



PROPOSED REAR ELEVATION
SCALE - 1:100

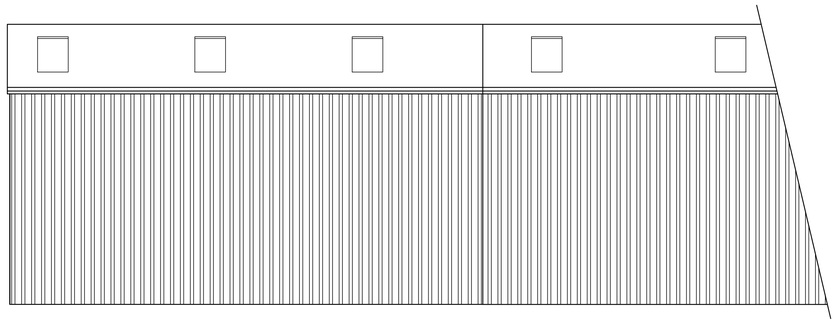


PROPOSED NORTH ELEVATION
SCALE - 1:100

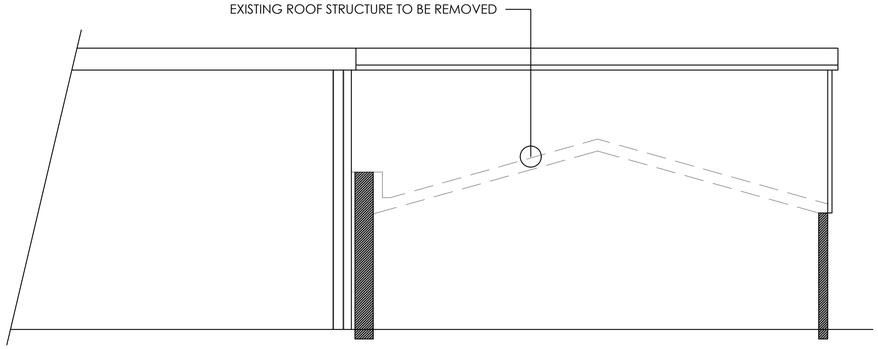

PROPOSED SECTION A-A
SCALE - 1:100

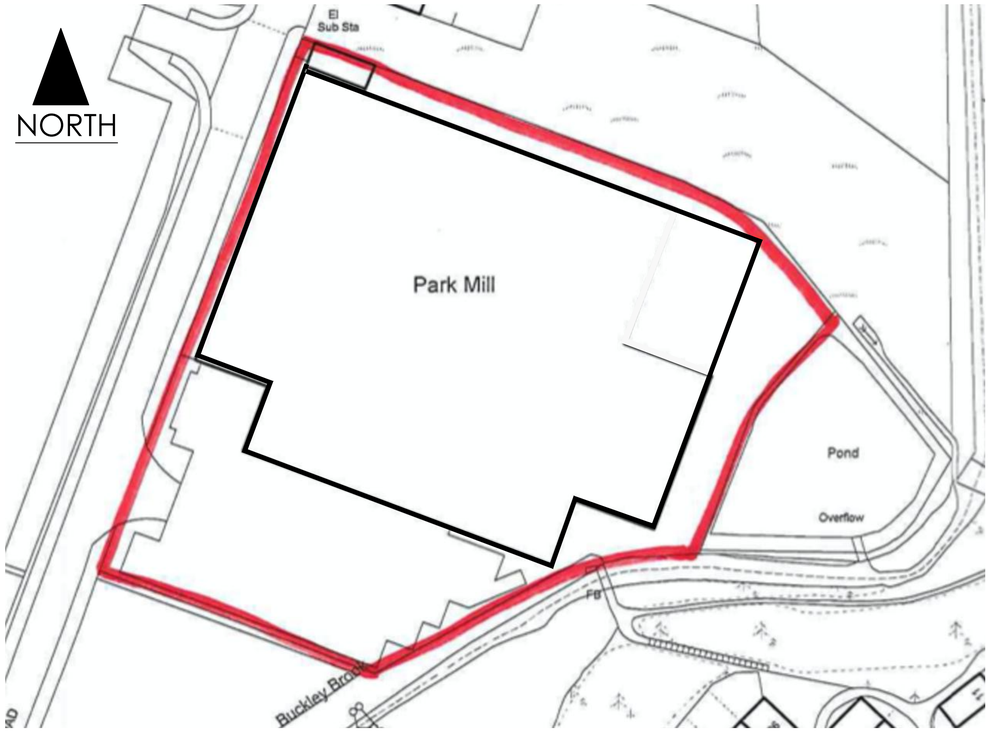

LOCATION PLAN
SCALE - 1:500

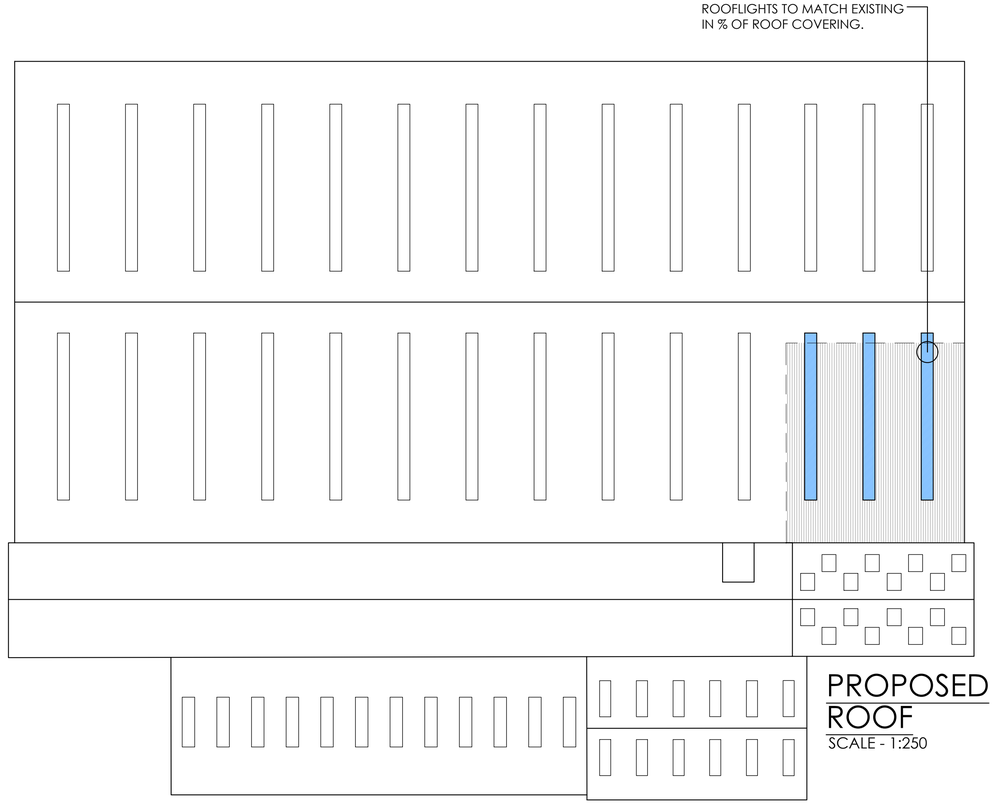

PROPOSED ROOF
SCALE - 1:250

Notes:

1. THE COPYRIGHT OF THIS DRAWING IS THAT OF GSM INDUSTRIAL AND MAY NOT BE REPRODUCED IN WHOLE OR PART WITHOUT THE EXPRESS PERMISSION OF THE COPYRIGHT HOLDERS.

2. WORK TO FIGURED DIMENSIONS ONLY.

3. THIS DRAWING IS TO BE READ IN CONJUNCTION WITH ALL RELEVANT ENGINEER'S DRAWINGS AND SPECIFICATIONS WHERE NECESSARY.

REV:	DESCRIPTION:	BY:	DATE:
A			

STATUS: PLANNING

gsm industrial
0161 203 4541 0161 205 1980

CLIENT: BRITISH MILLERAIN
UNIT 1, PARK MILL
BUCKLEY ROAD, ROCHDALE
OL1 3RU

SITE: OL12 9DJ
REAR OF PROPERTY
PROPOSED

TITLE: MIXING ROOM
HEIGHT EXTENSION

SCALE AT A1:	DATE:	DRAWN:	CHECKED:
AS SHOWN	04/01/2021	BWM	

PROJECT NO:	DRAWING NO:	REVISION:
	04	A