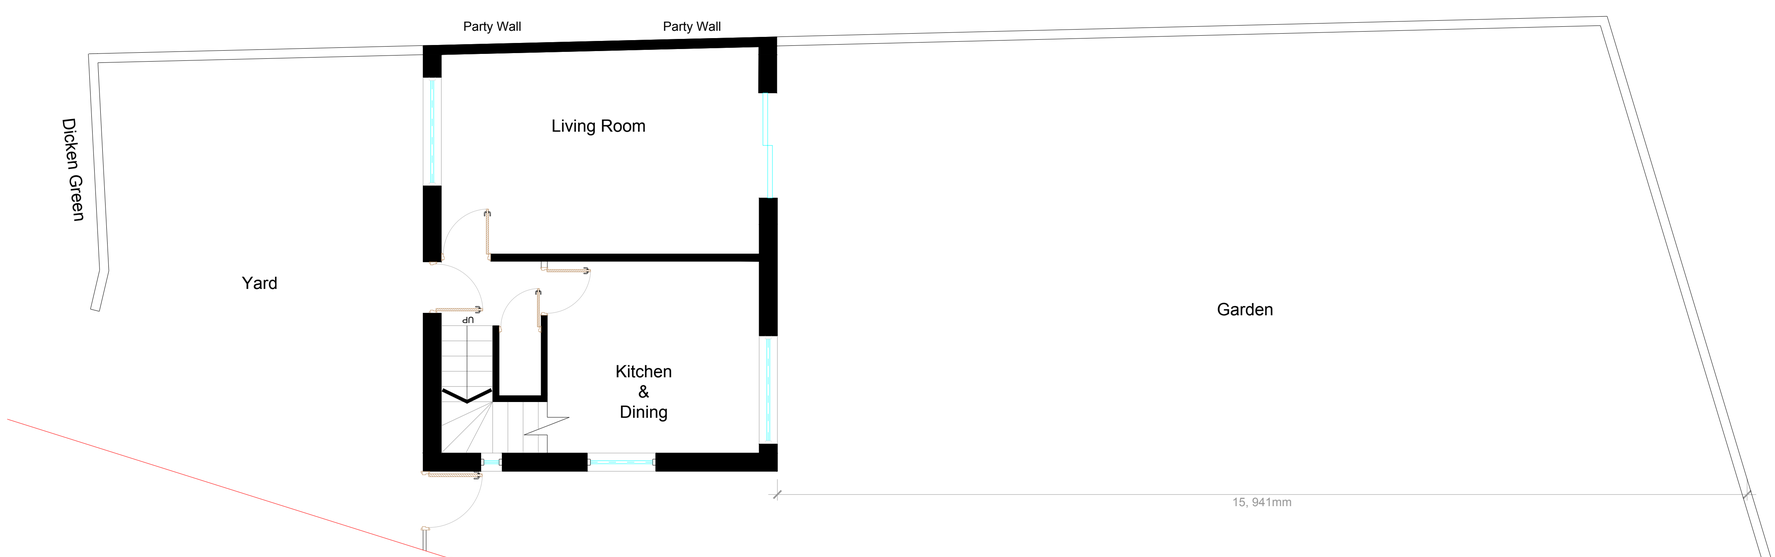

EXISTING GROUND FLOOR PLAN 1:50 @ A1

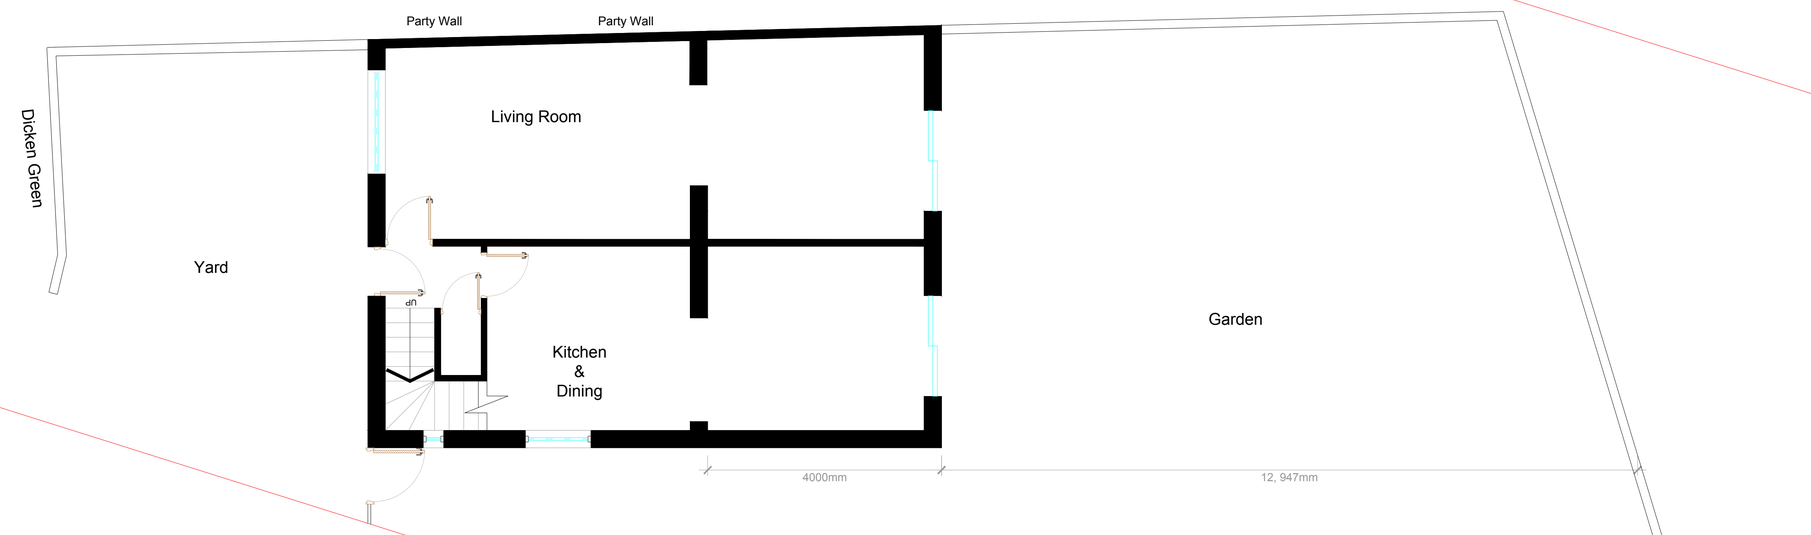

PROPOSED GROUND FLOOR PLAN 1:50 @ A1

MIRAJ

ARCHITECTURAL DESIGN LTD

UNIT 4B, 153 GREAT DUCIE STREET, MANCHESTER, M3 1FB : 07912058810

Rev.	Revision details	By	Chk.	App.	Date

NOTE TO CONTRACTOR: DO NOT SCALE FROM THIS DRAWING

Client

17 DICKEN GREEN, ROCHDALE

Project

DOUBLE STOREY REAR EXTENSION.

Title

EXISTING & PROPOSED GROUND FLOOR PLAN

Drawn by	Date	Purpose of issue	Scale
	Dec.	Planning Perm.	1:50 @ A1
Checked by	Date	Drawing No.	
		PLANNING/26158192-C	
Approved by	Date		