EXISTING REAR ELEVATION



EXISTING CONSERVATORY
TO BE DEMOLISHED.

EXISTING SIDE ELEVATION

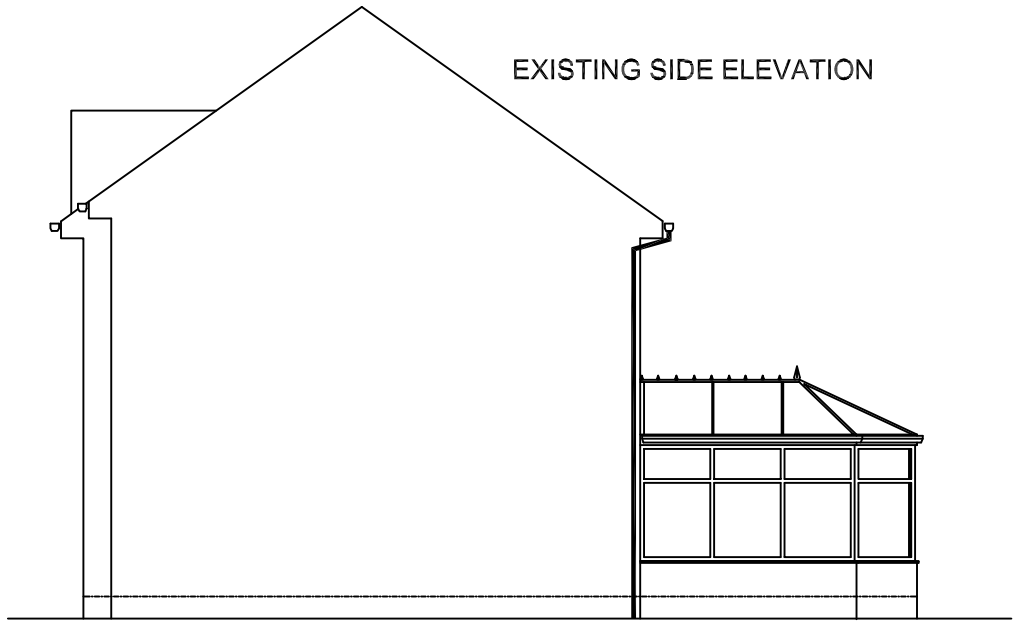

EXISTING PLAN VIEW

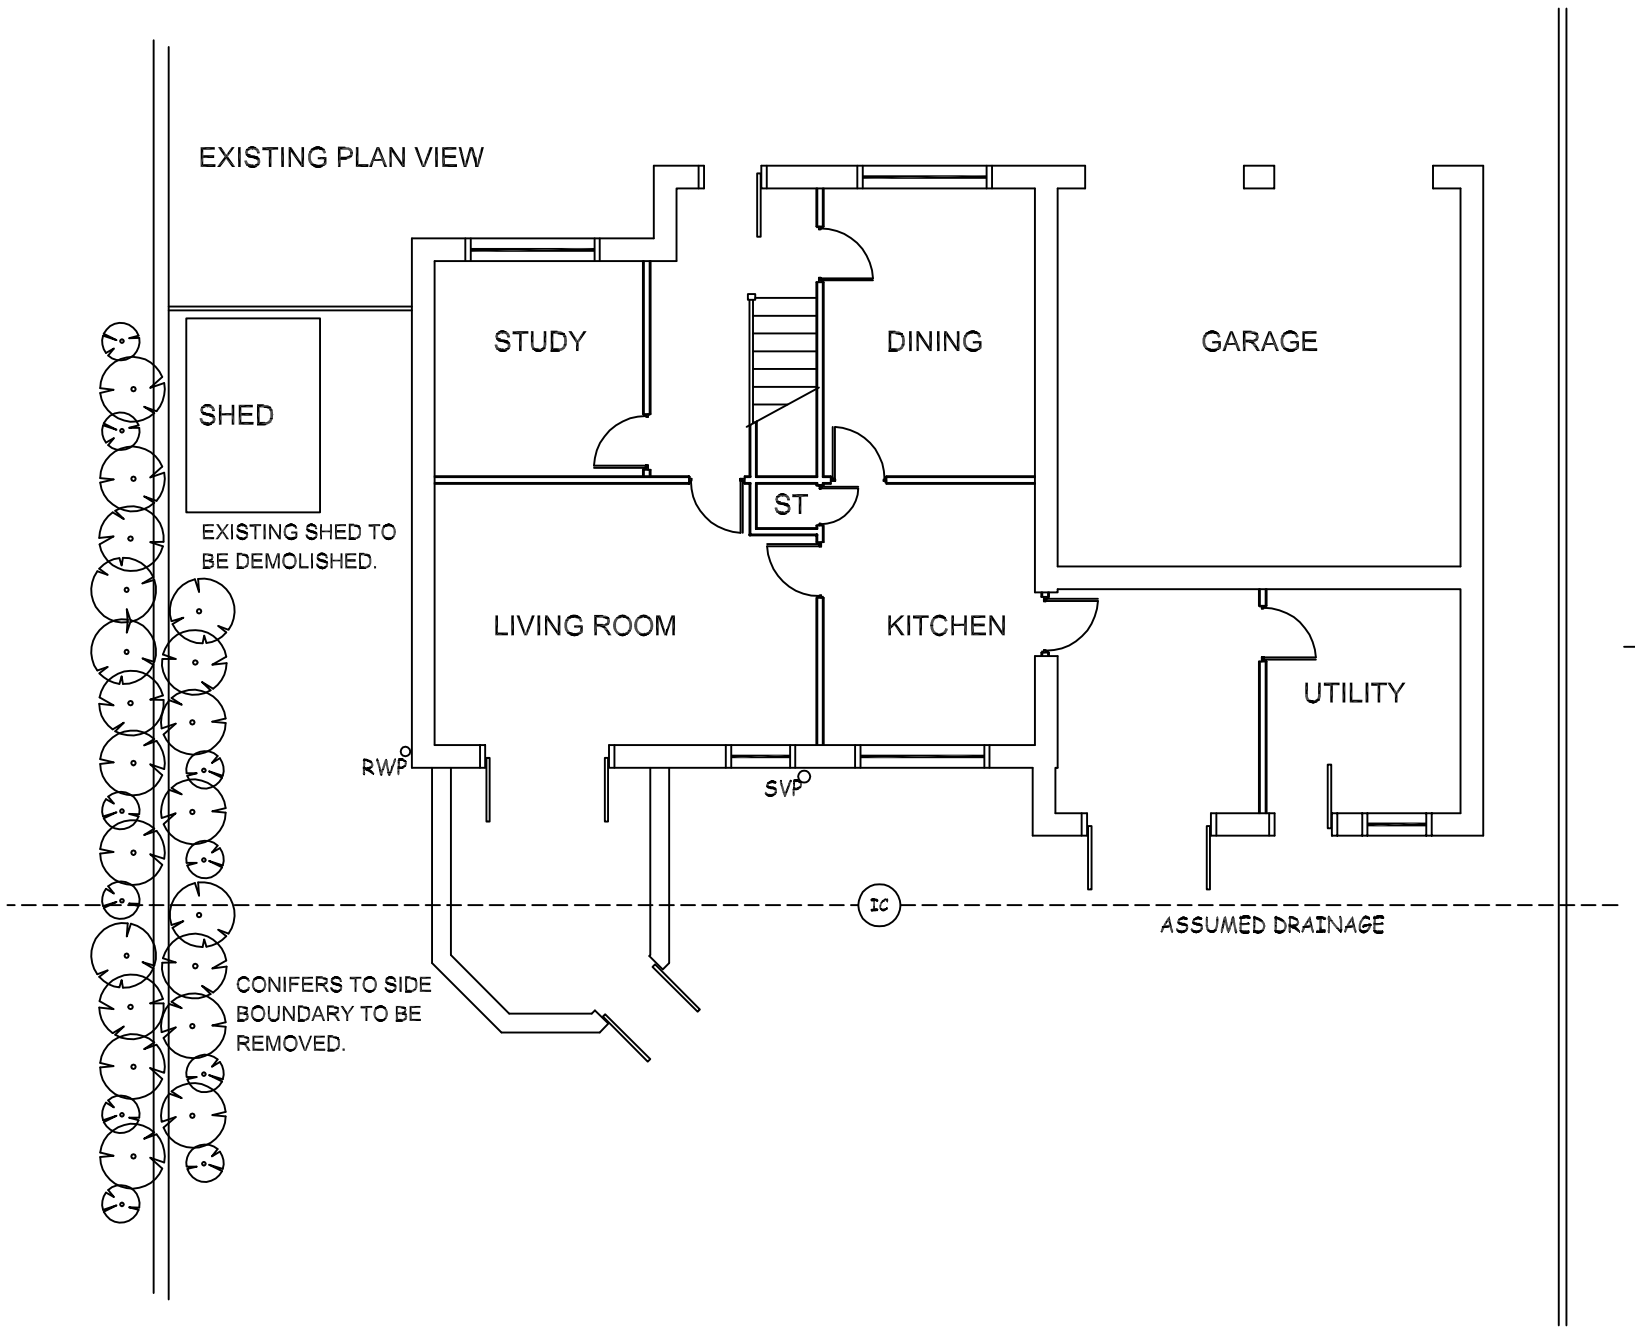

EXISTING SIDE ELEVATION

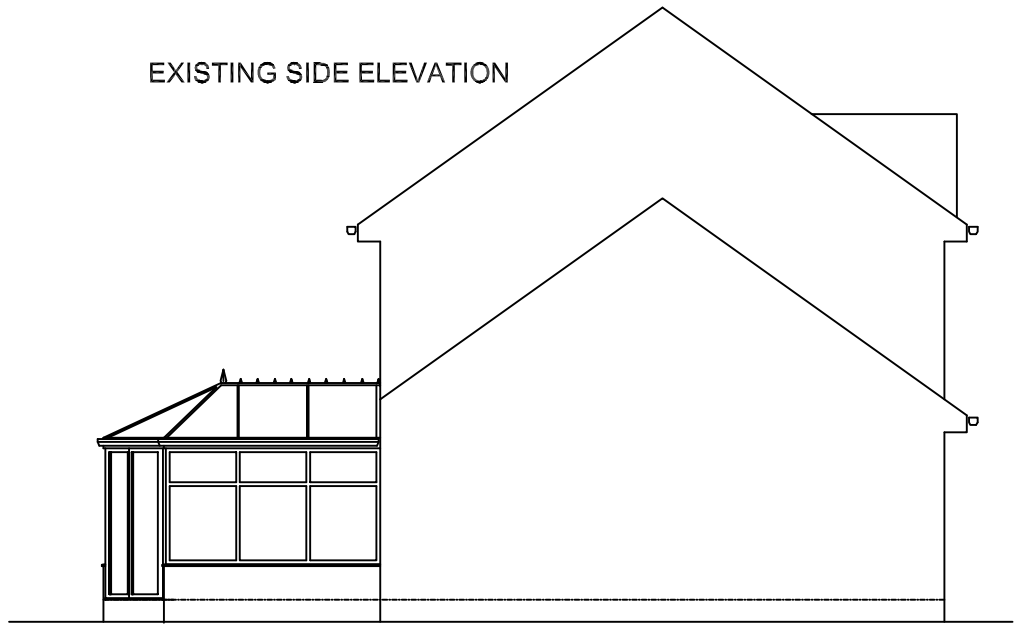

EXISTING ROOF @ 1:200

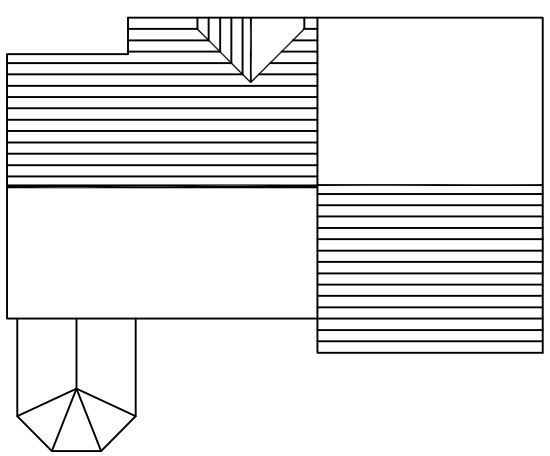

This drawing is supplied for the purpose of obtaining Planning Permission only.

Work carried out prior to all necessary Approvals is considered to be at the applicants own risk.

The designer is not responsible for any drains, voids or other underground obstructions under or near the site.

Notification under the Party Wall Act and the exact boundary location is the responsibility of the client.

1M 2M 3M 4M 5M

SLW DESIGNS
Tel: 0161-678 2055
Mob: 07796-617845
e-mail: brian_slwdesigns@talktalk.net

ADDRESS: 11 BRONTE CLOSE
ROCHDALE
OL12 7PY

PROJECT: SINGLE STOREY
SIDE/REAR EXTENSION

DRAWING: SLW/BC/01

SCALE 1:100 & 1:200 @ A3 DATE 12:03:2019