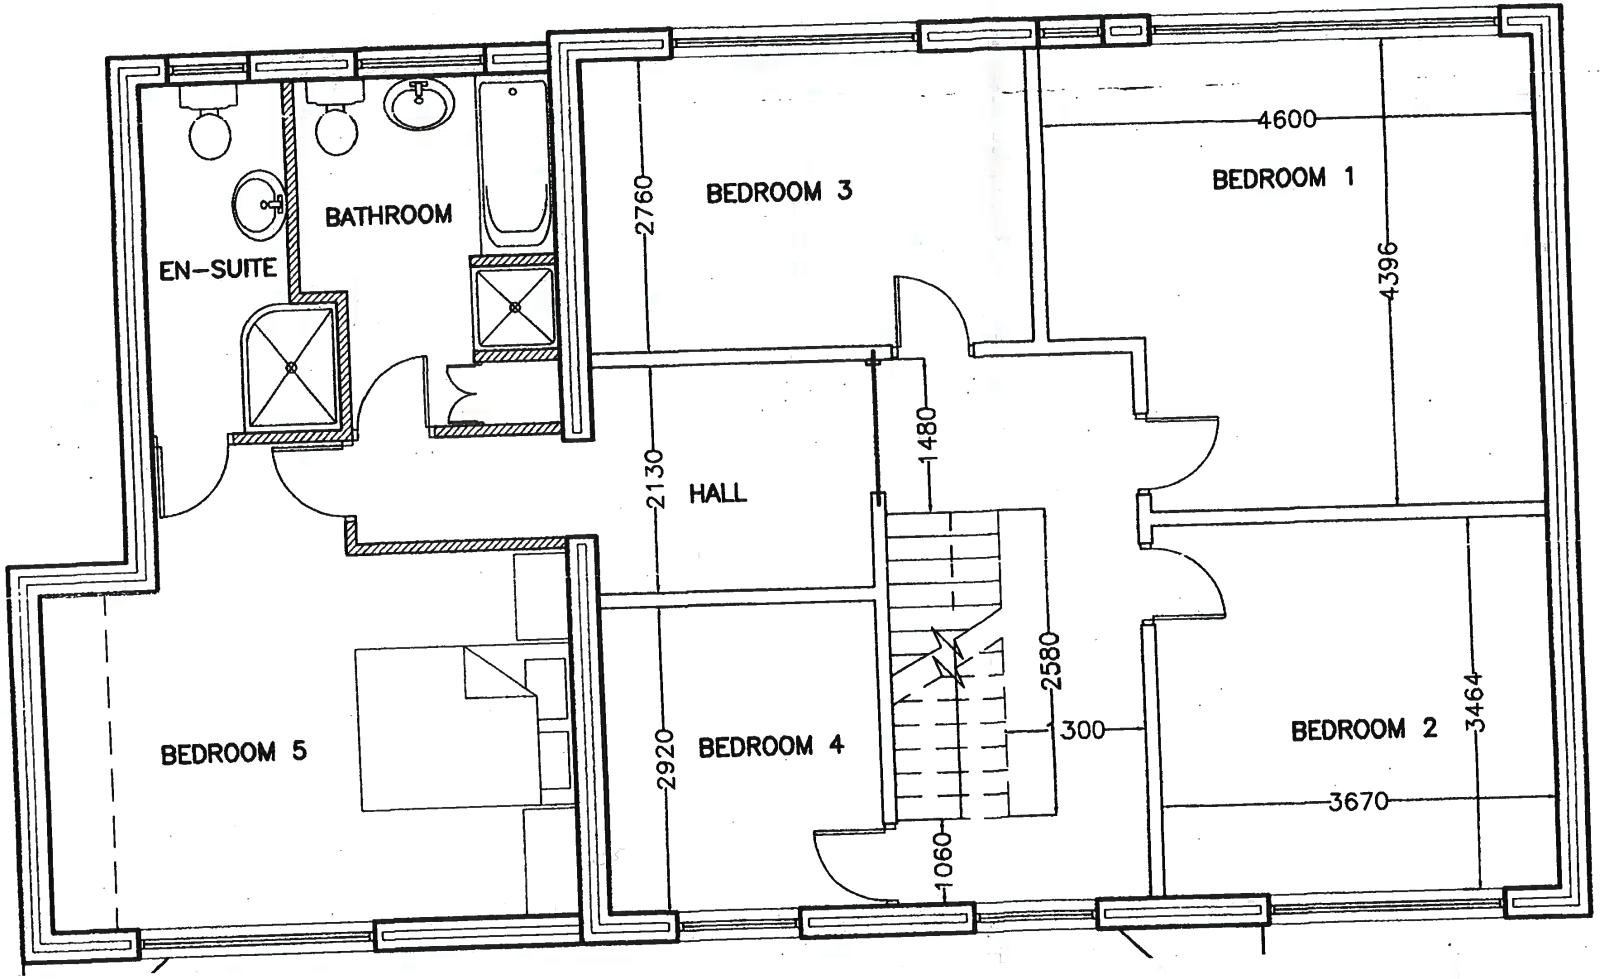

FIRST FLOOR PLAN Scale 1:50

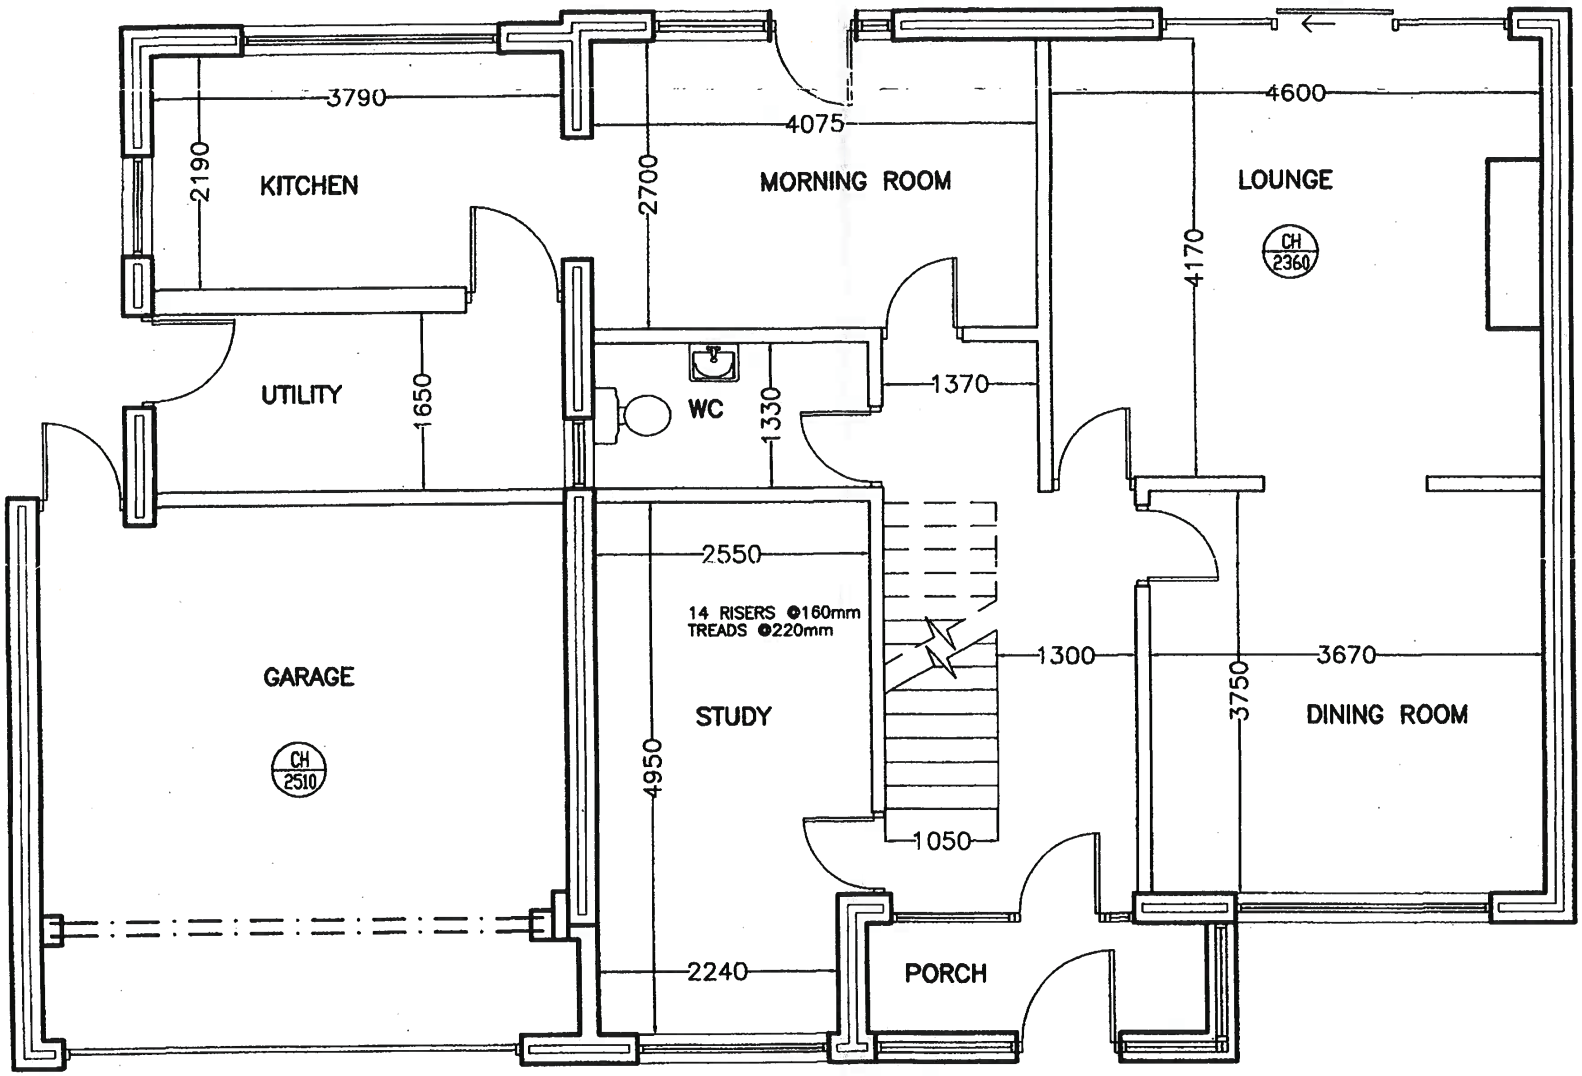

GROUND FLOOR PLAN Scale 1:50