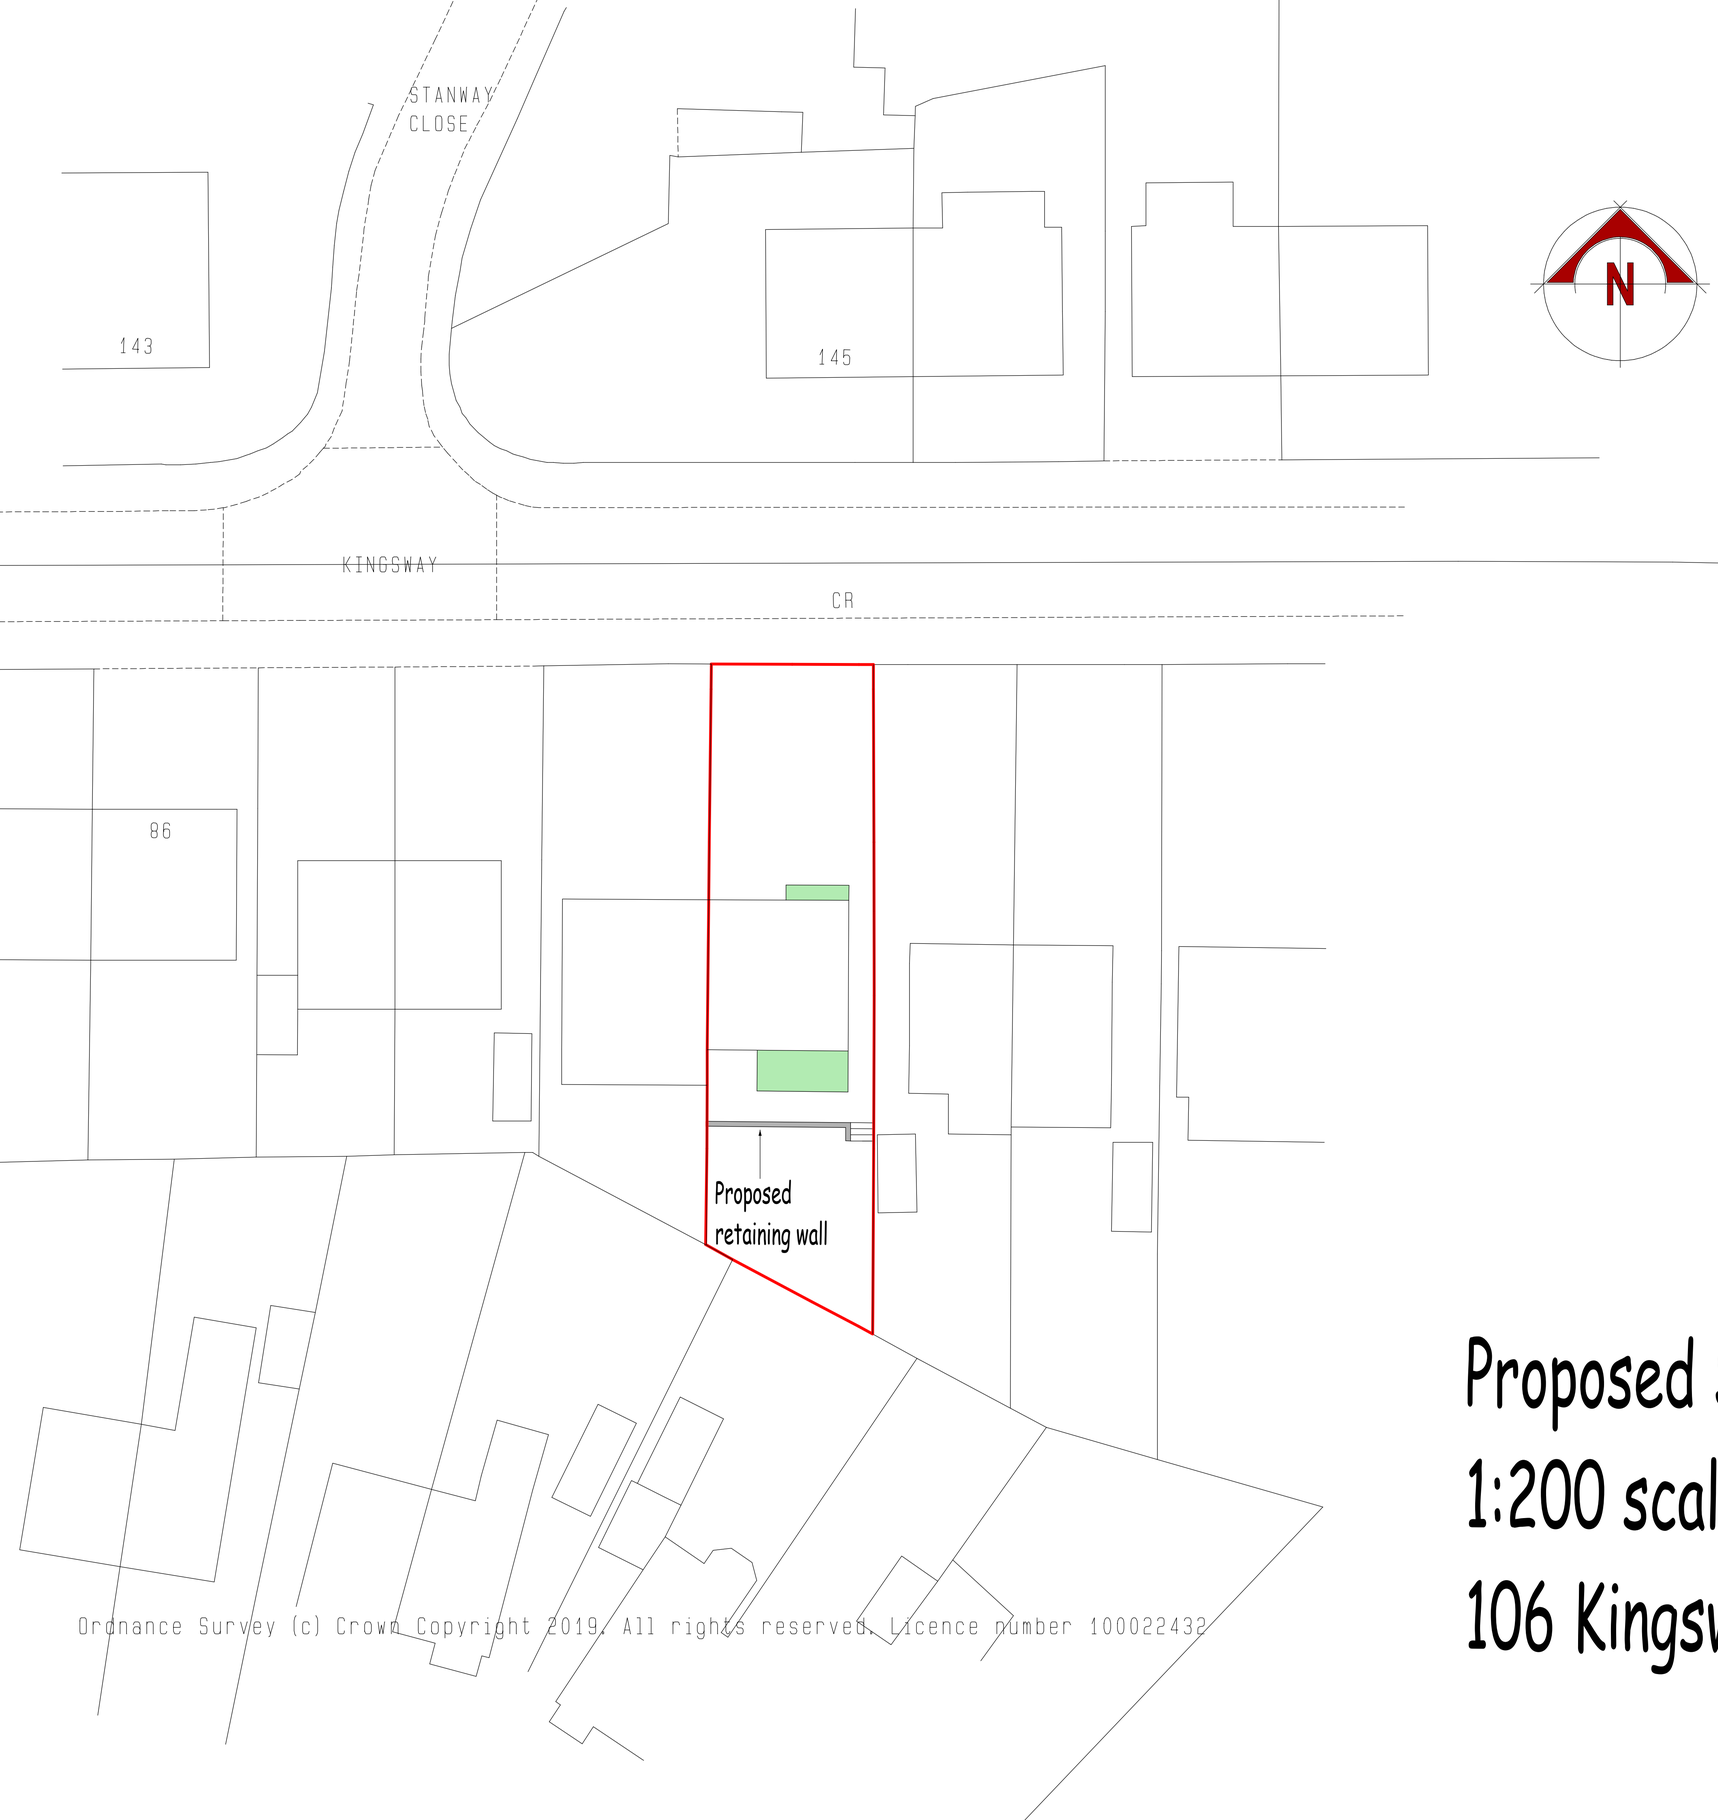

Ordnance Survey (c) Crown Copyright 2019. All rights reserved. Licence number 100022432

Proposed Site Plan

1:200 scale

106 Kingsway Middleton M24 1HN