

COPYRIGHT RESERVED.
This drawing is the property of A.J.Cocker Associates Ltd. and must not be copied or used in whole or in part without their consent.


CDM:
Non domestic clients and contractors working on non domestic projects lasting more than 30 days or involving more than 500 person days must fulfil their duties under the CDM regulations 2007

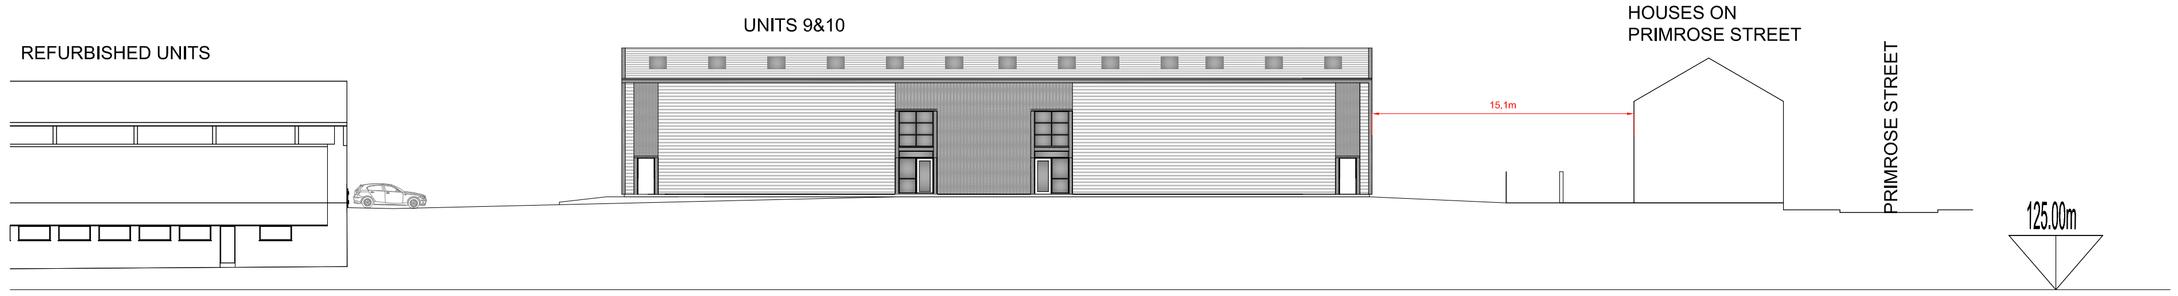


SECTION A-A

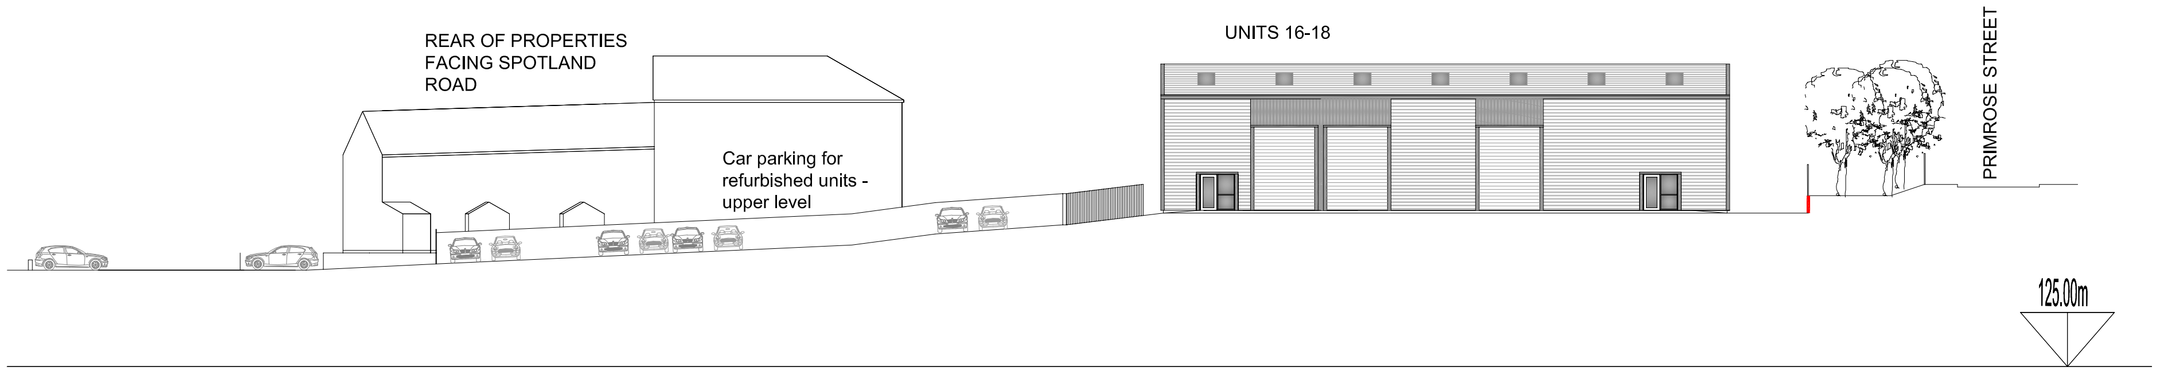


SECTION B-B

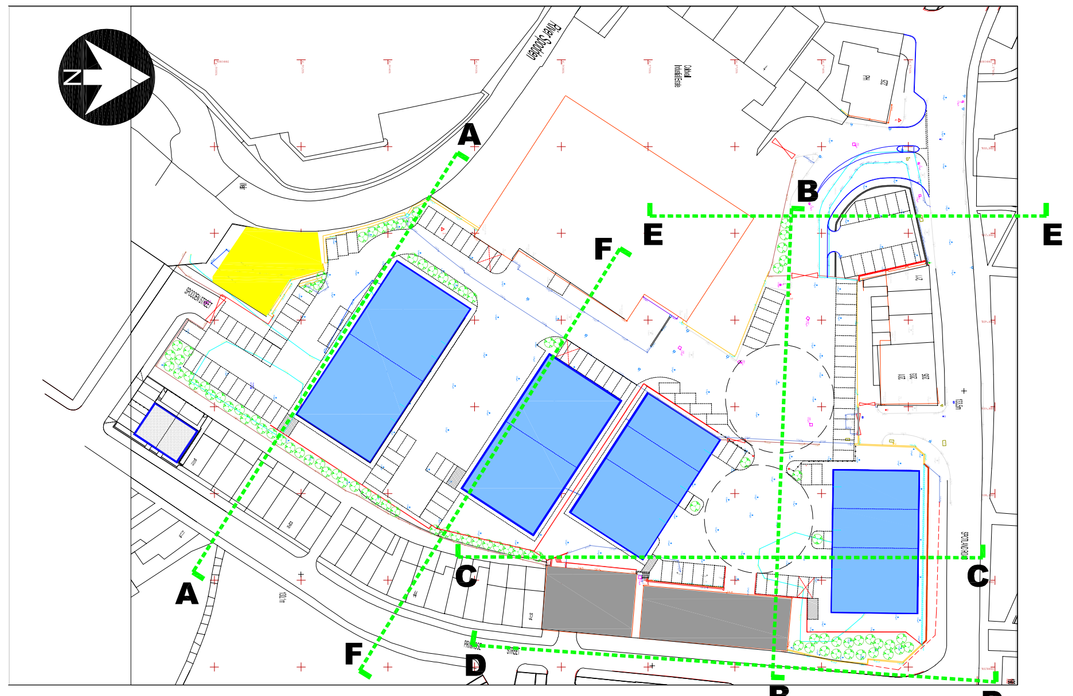


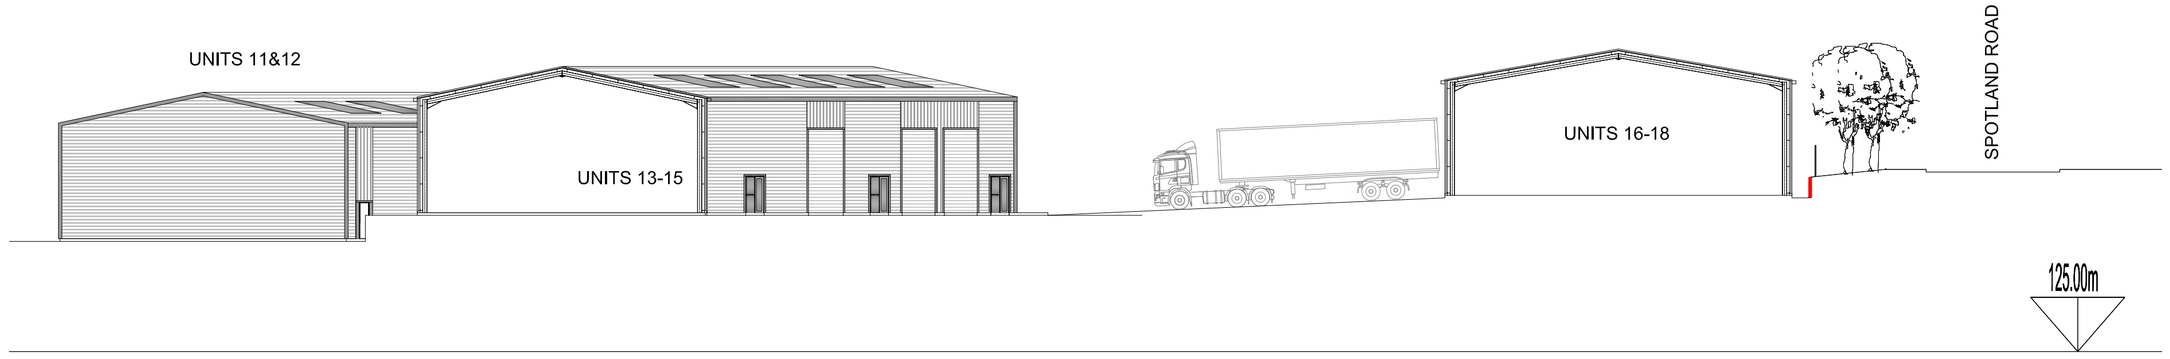

SECTION C-C

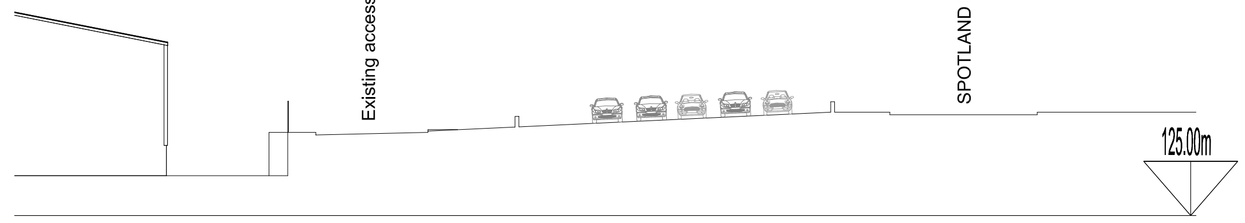


SECTION E-E

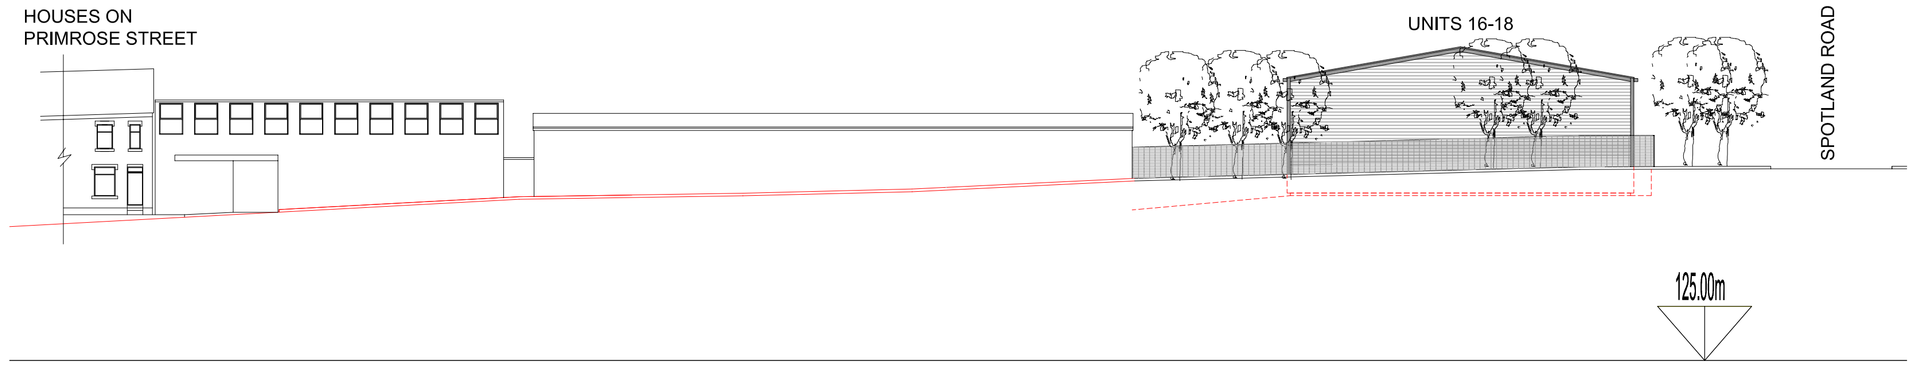

SECTION D-D



STREET ELEVATION - PROPOSED HOUSES PLOTS 1&2

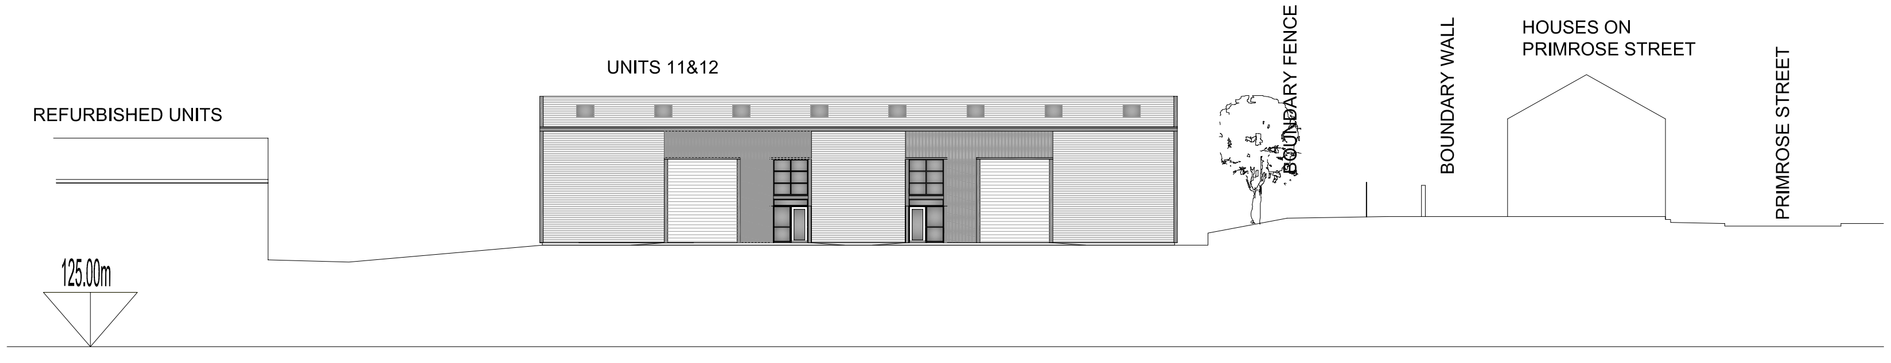

SECTION F-F

rev:	date:	description
E	11-8-20	Sections revised to suit layout revisions - unit numbering changed
D	10-10-19	Sections revised to suit layout revisions
C	9-10-19	Sections revised to suit house type and layout revisions
B	22-7-19	Additional sections added and revisions made
A	24-6-19	Revised to suit site layout amendments

AJ COCKER ASSOCIATES
CHARTERED BUILDING SURVEYORS

New Century House
176 Drake Street
Rochdale
OL16 1UP

Tel: 01706 764880
Fax: 01706 764881

www.ajcockerassociates.co.uk
mail@ajcockerassociates.co.uk

RICS
the mark of property professionalism worldwide

Project:
Proposed redevelopment of former Dexine Rubber site - Spotland

SITE SECTIONS/ELEVATIONS

scale: 1:250
date: July 2018
drawn: NL

Client: Hallmark Developments

Dwg. Nr. H332/019/E