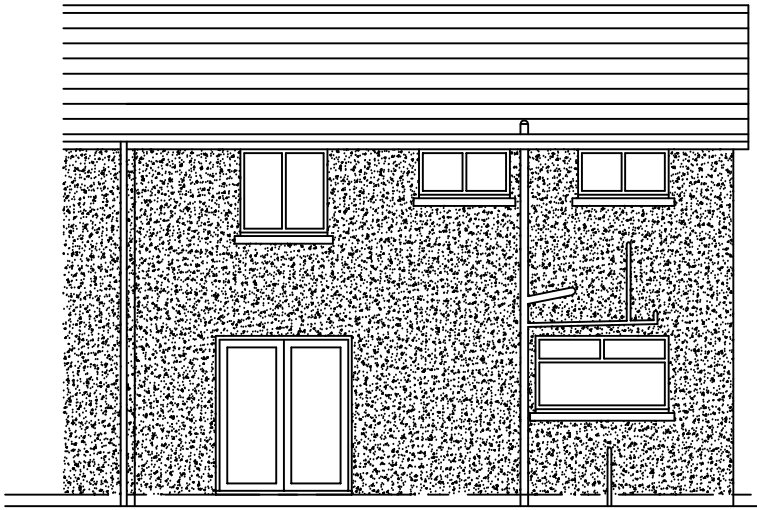

Rear elevation

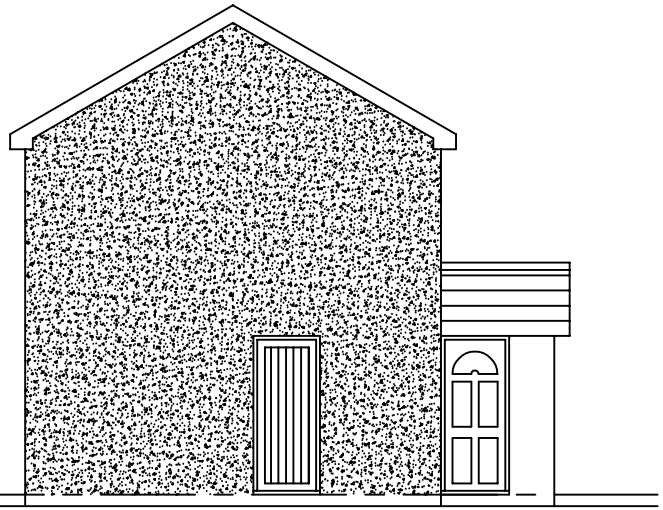

Side elevation

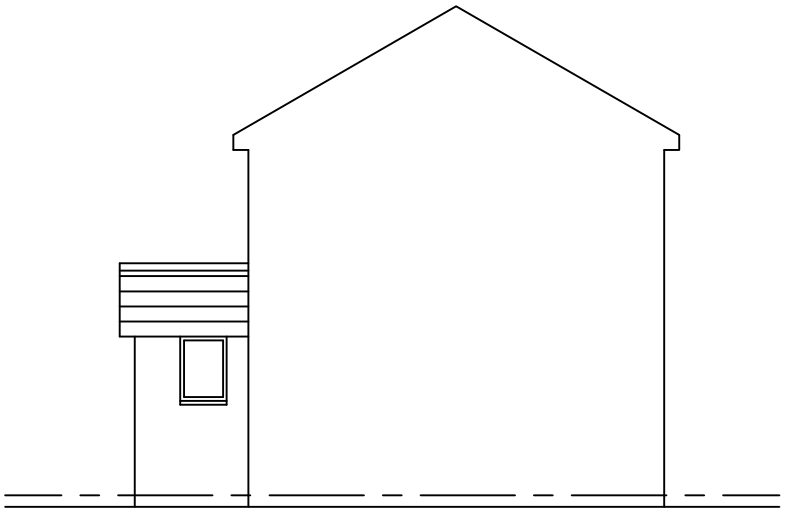

Side elvation from number 3

**EXISTING ELEVATIONS**
**SCALE 1:100**
**DWG NO - 02**