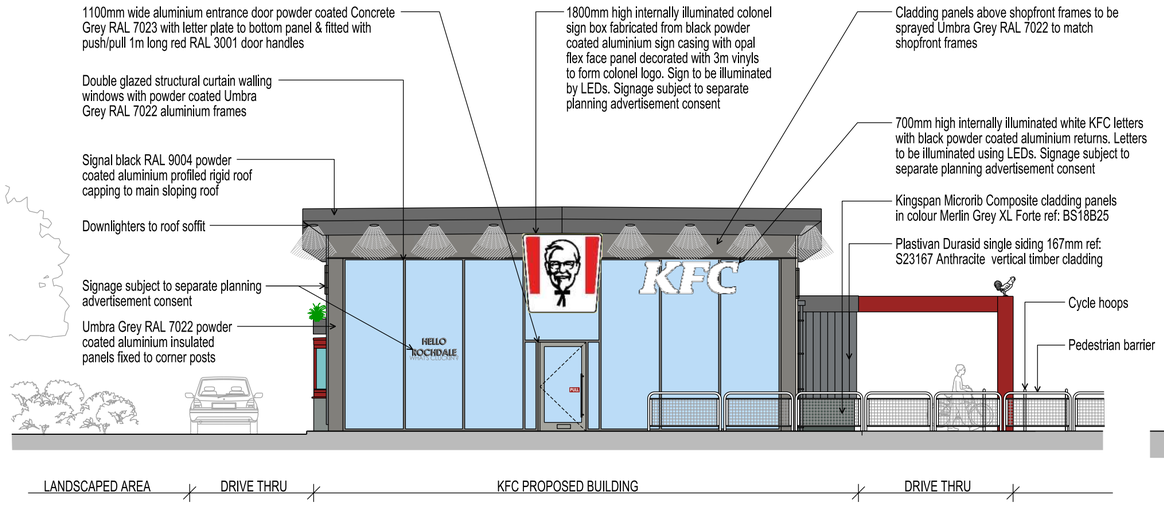

PROPOSED ELEVATION - 1 - West Elevation

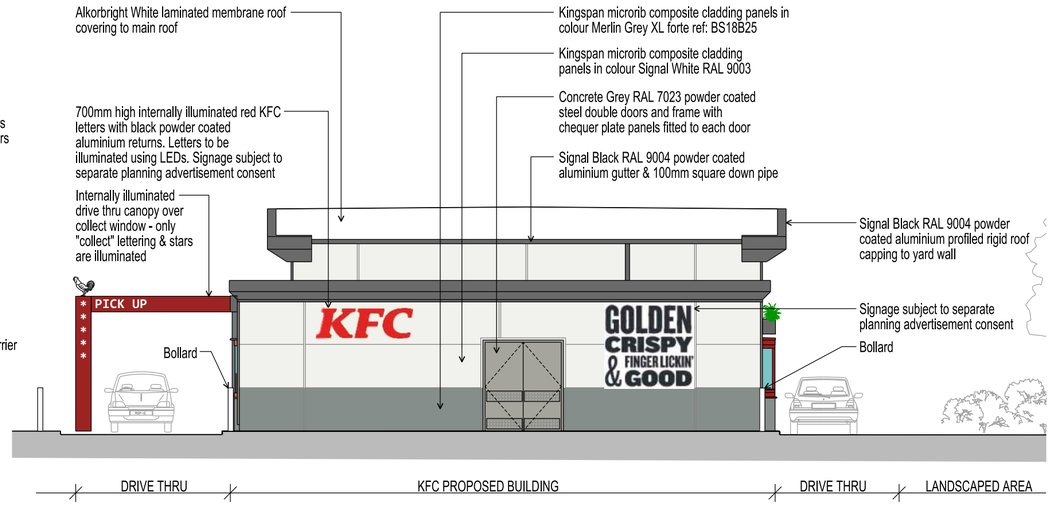

PROPOSED ELEVATION - 3 - East Elevation

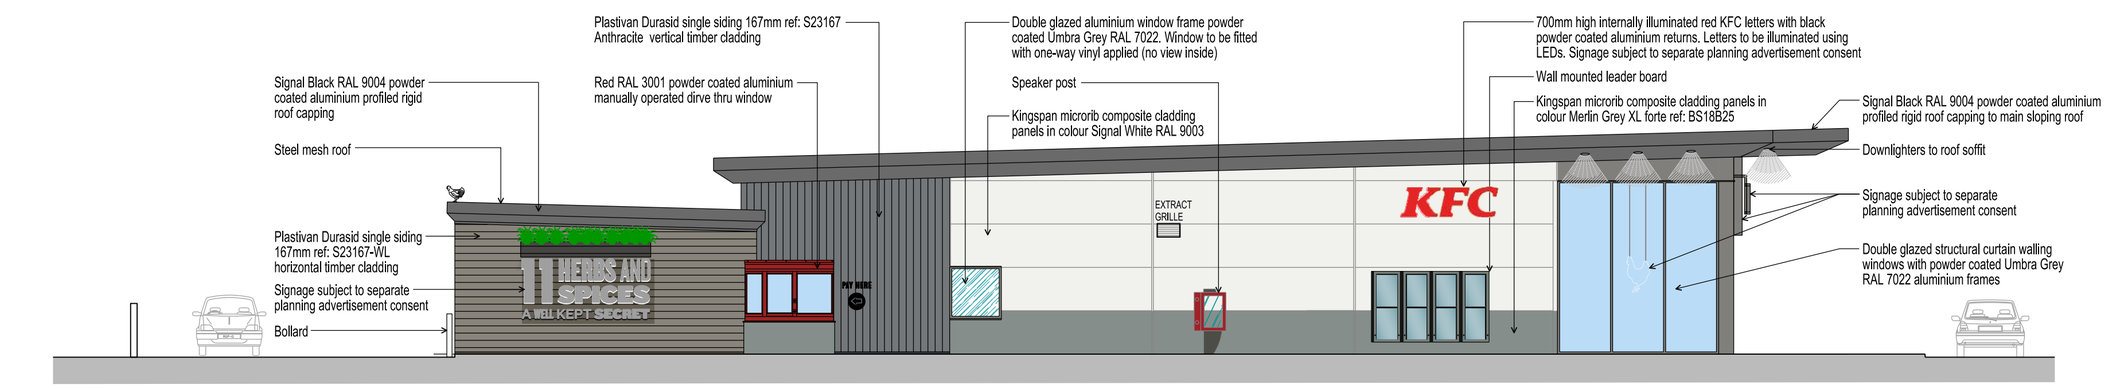

PROPOSED ELEVATION - 2 - North Elevation

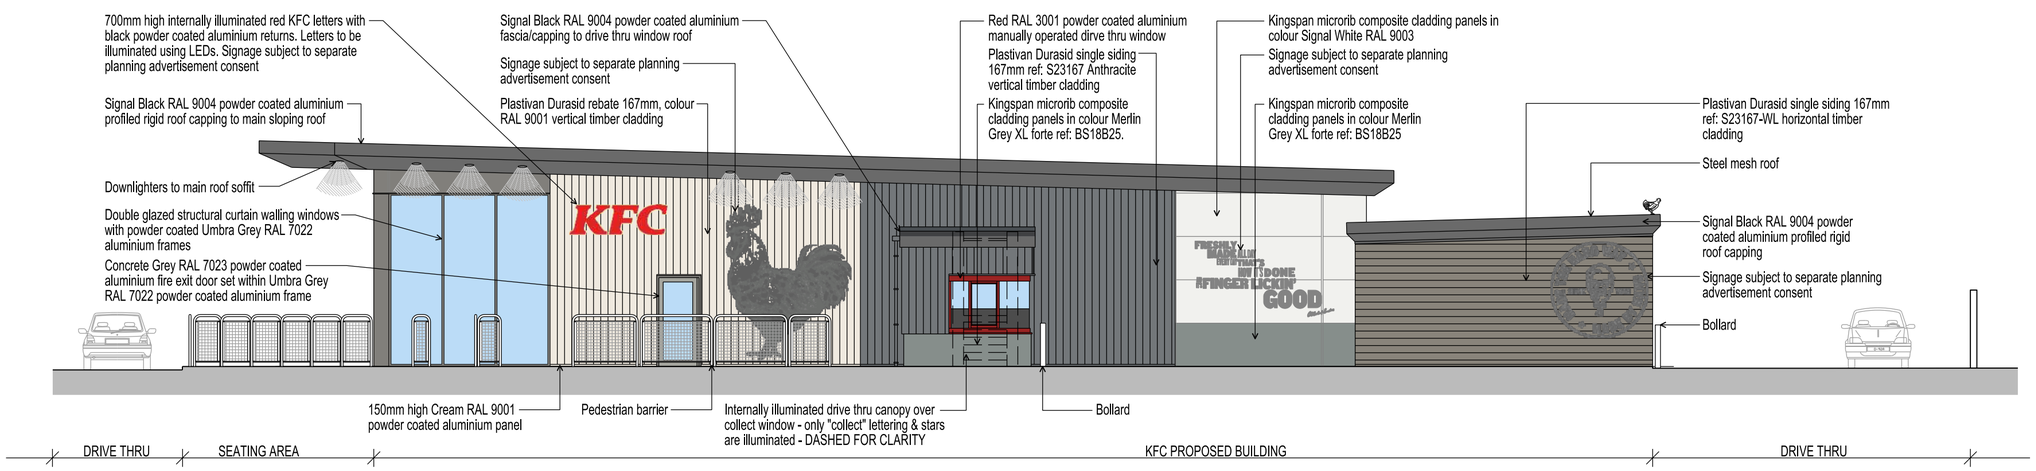

PROPOSED ELEVATION - 4 - South Elevation

0 1 2 3 4 5 10m

SCALE

THIS DRAWING IS PROTECTED BY COPYRIGHT AND MUST NOT BE COPIED OR REPRODUCED WITHOUT THE WRITTEN CONSENT OF R G PARTNERSHIP LIMITED. NO DIMENSIONS ARE TO BE SCALED FROM THIS DRAWING. ALL DIMENSIONS AND SIZES TO BE CHECKED ON SITE. NORTH POINTS SHOWN ARE INDICATIVE. ©

SITE SPECIFIC HAZARDS

IN ACCORDANCE WITH THE REQUIREMENTS OF THE CDM REGULATIONS 2015 THE FOLLOWING SIGNIFICANT RESIDUAL HAZARDS HAVE NOT BEEN DESIGNED OUT OF THIS PROJECT AND MUST BE TAKEN INTO CONSIDERATION BY CONTRACTORS PLANNING TO UNDERTAKE THE WORKS SHOWN ON THIS DRAWING:

KEY

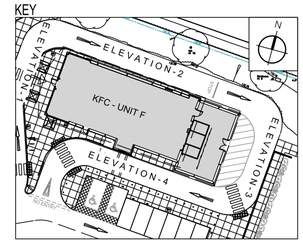

THIS DRAWING IS DERIVED FROM KFC LTD DRAWING NO:
2017/ A099 Rev.D
2018/G121
2016/ A110 Rev.C
2019/G100
2019/G900

REV.	DATE	NOTES	INIT.
H	17.04.19	Drive thru canopy indicated	CF
G	28.03.19	Pedestrian barriers indicated	DS
F	26.03.19	Elevations updated as per new UNIT F layout	CF
E	14.12.16	Pedestrian barrier added, annotations amended.	CF
D	06.12.16	Proposed Unit F - KFC - New revised layout as per client design.	CF
C	26.10.16	-Kerb line amended to match tracking requirements from WYG Transport. -Bollards added to Unit F.	CF
B	17.10.16	KFC - Unit F - amended as per client request	CF
A	06.10.16	PLANNING ISSUE	CF

CLIENT / PROJECT

AIG HOLDINGS LTD

SANDBROOK PARK

ROCHDALE OL11 1RY

DRAWING TITLE

KFC - UNIT F

ELEVATIONS

PROPOSED

STATUS

PLANNING ISSUE

DATE	DRAWN	SCALE @ A2 / A3
02.09.16	CF	1:100/ 1:141

PROJECT NUMBER	UNIT / BLOCK	CI / SFB CODE	TYPE & NUMBER	REVISION LETTER
9973			402	H

DRAWING NO.

Site Location Plans	L	GA Plans	P	Elevations	E
Sections	S	Details	D	Prelim Colour	C

THE RATCLIFFE GROVES PARTNERSHIP

LONDON
19 BEDFORD ROW
LONDON WC1R 4EB
T. 020 7600 6666 E. london@rgp.uk.com
www.rgp.uk.com

MANCHESTER
105 MANCHESTER ROAD
BURY LANCASHIRE BL9 0TD
T. 0161 797 6000 E. manchester@rgp.uk.com

RGP architects

carmen.fevdi Rochdale-Sandbrook Way 17/04/2019 12:21:28 P:\DOCS\N\0009\0000\49999\9731-\Sheets\9973-E-402.dgn