0 500 1000 1500 2000 2500
MILLIMETRES

1 : 50

All levels and dimensions must be checked on site by contractor prior to commencement of works. Any variations must be reported to Millson Associates Ltd.

All information hereon in is the copyright of Millson Associates Ltd. Copying in full or in part is forbidden without the written permission from Millson Associates Ltd.



Existing Front Elevation

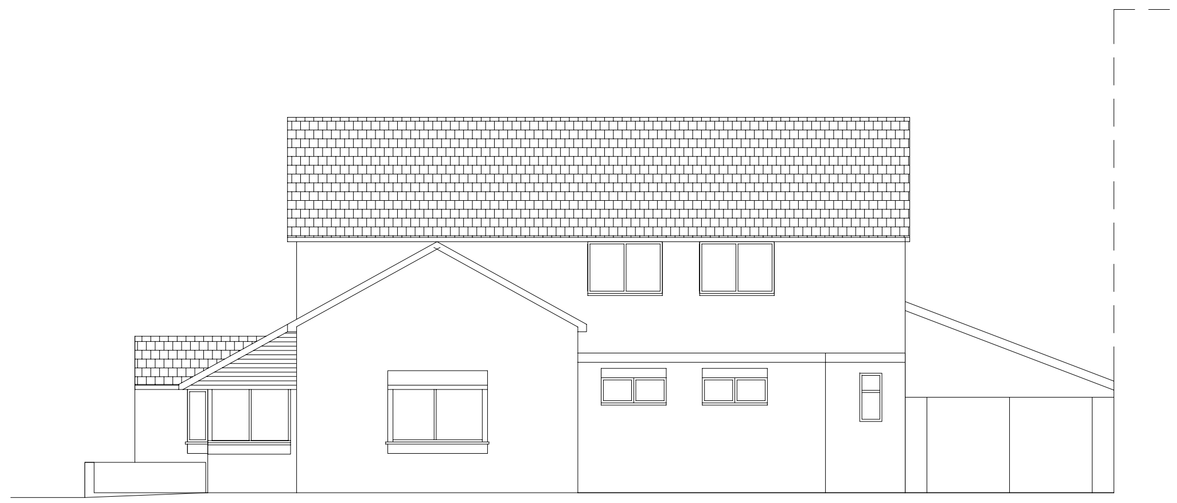

Existing Side Elevation

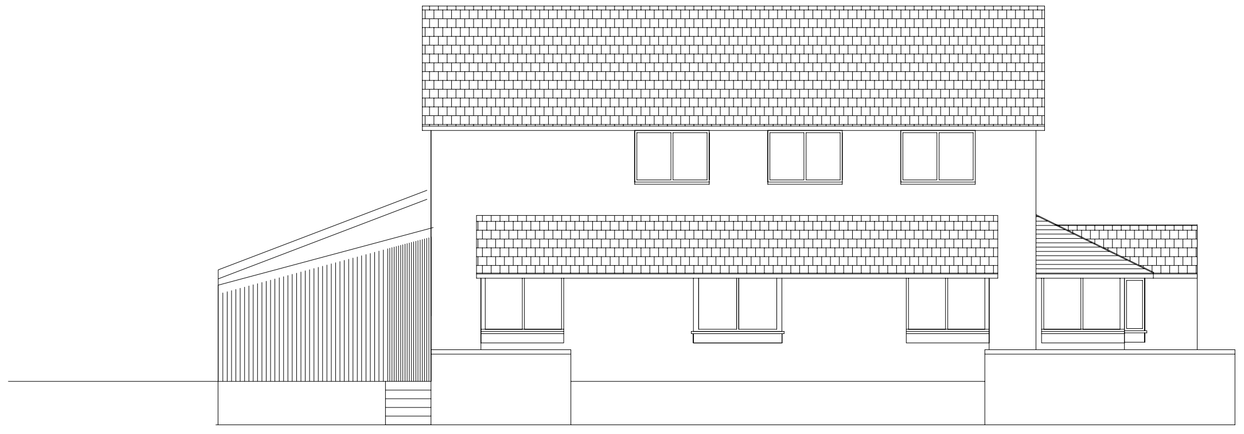

Existing Side Elevation

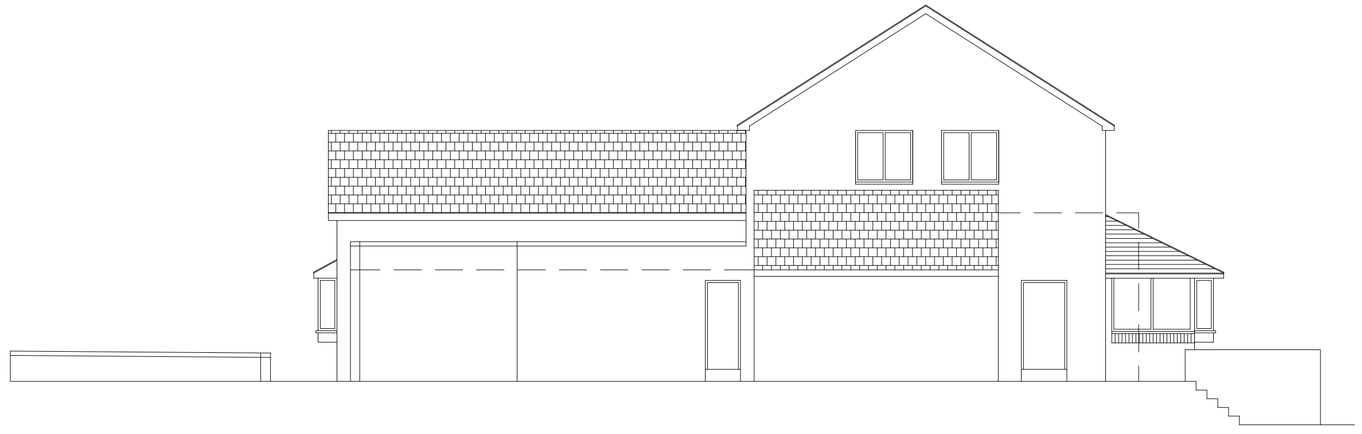

Existing Rear Elevation

Client: PUNCH TAVERNS	Drawing Title: EXISTING ELEVATIONS	Date: 05.11.18	Status: PLANNING	Byron House 10-12 Kennedy St Manchester M2 4BY	0161 228 0558 www.millsonassociates.co.uk info@millsonassociates.co.uk
		Drawn: JP	Checked: CIP		
	Project Title: THE ALBION, MIDDLETON M24 4DH	Scale: 1:100	Size: A1		
		Rev. /	Drawing Nr. 2394 P0004		

Millson Associates