PROVISIONAL COPY

Drawings to be read inconjunction with
TMJ Structural Engineers design
Report details to take president over drawings


PLANNING NOTES

External Leaf
Front, Side and Rear Elevation
Brickwork type and detail to match existing.

Roof
Roof tiles to match existing.



REAR ELEVATION
as proposed
scale 1:50 @ A3

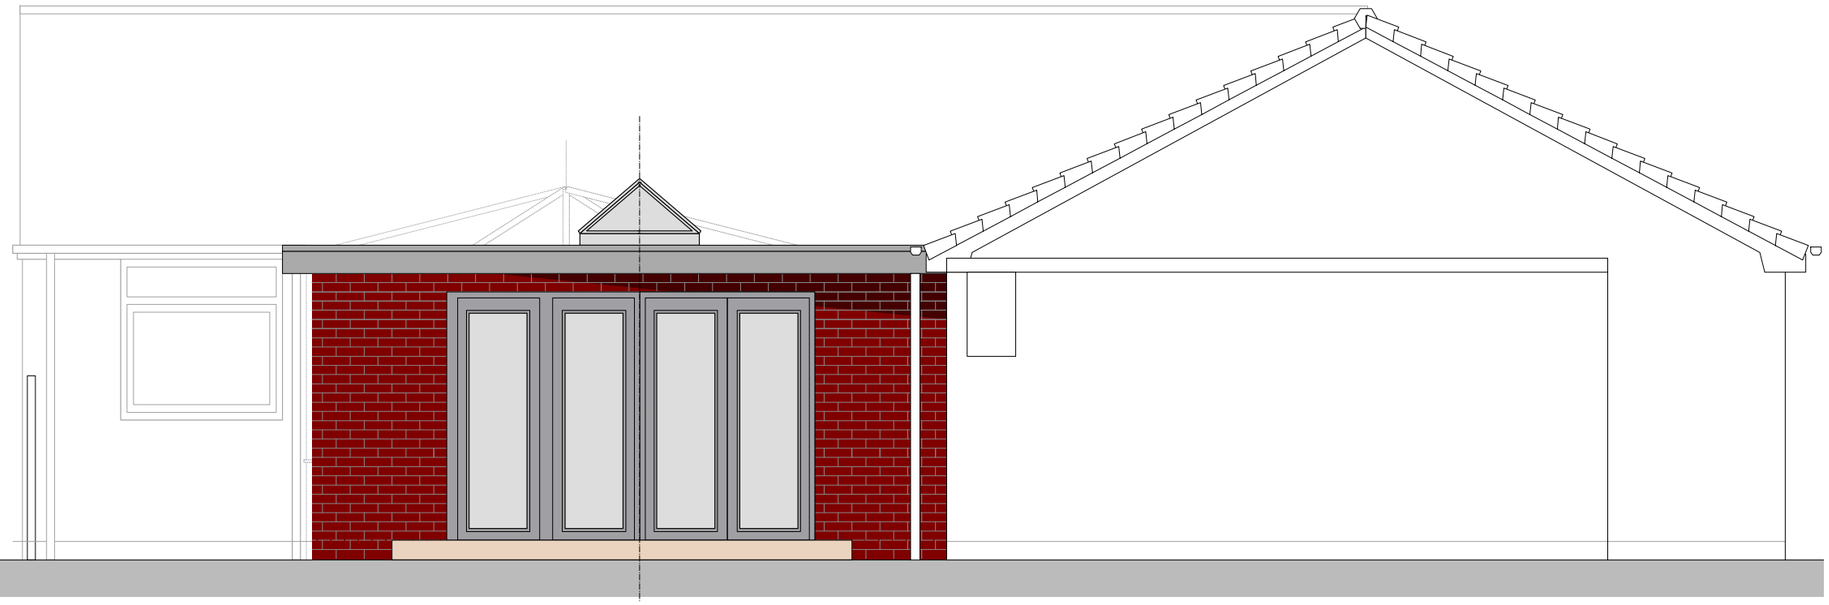

SIDE ELEVATION
as proposed
scale 1:50 @ A3

SUBJECT TO
PLANNING APPROVAL
&
BUILDING REGULATION APPROVAL

Commencement on site before full
Building Regulation approval at own risk

Revisions		

project
Proposed taking down existing conservatory and construction of single story rear extension.
at
2 Winsford, Bamford, Rochdale.OL11 4BQ
client
Mr & Mrs J. Tidswell

drawing REAR & SIDE ELEVATION as proposed	date Feb 2019 sheet 4 scale as indicated @ A3
status Planning Submission	rev.