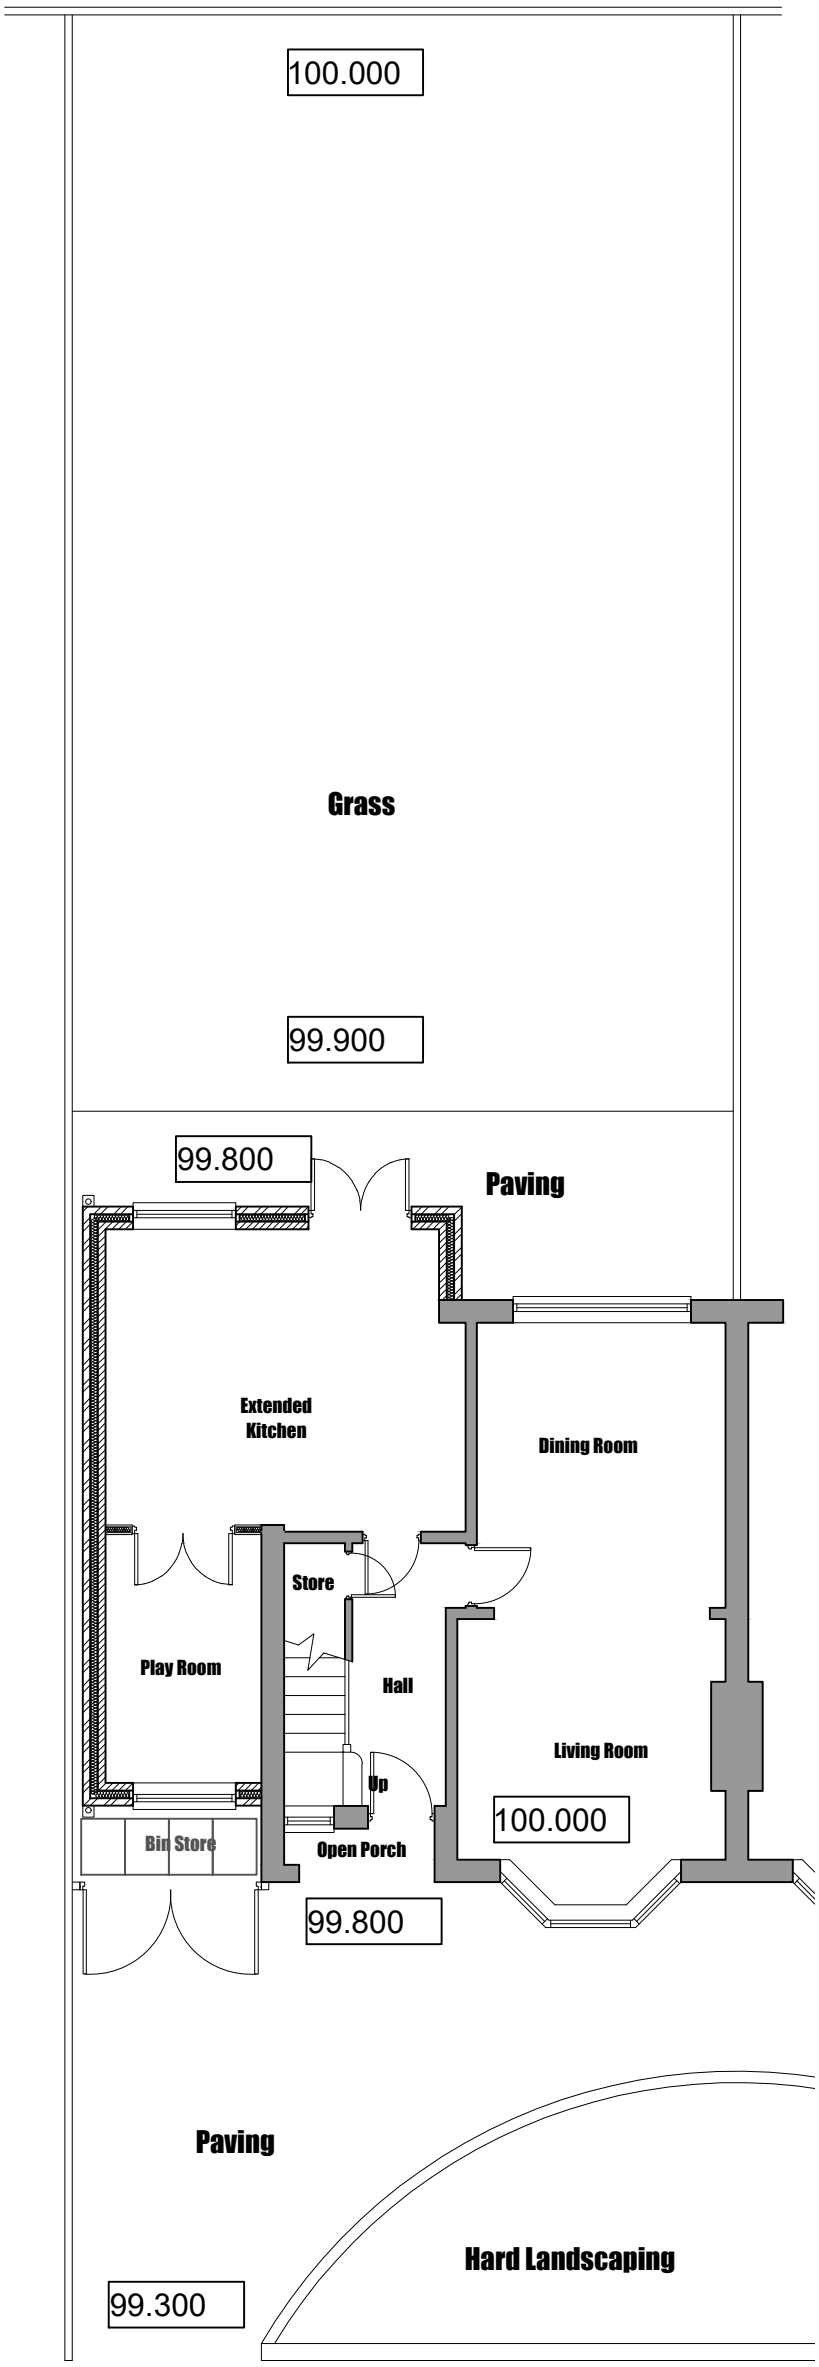

Site Plan
Scale 1:100



Wheelie Bin Store



Location Plan
Scale 1:1250

JOB TITLE :	2 Storey Side Extension
ADDRESS :	49 Worcester Road, Alkrington
DRAWING TITLE :	Proposed Site And Location Plan
SCALE :	1:100 @ A3
DRAWN : xxx	DATE : 25.04.19
JOB NO./ DWG NO.	172-06B