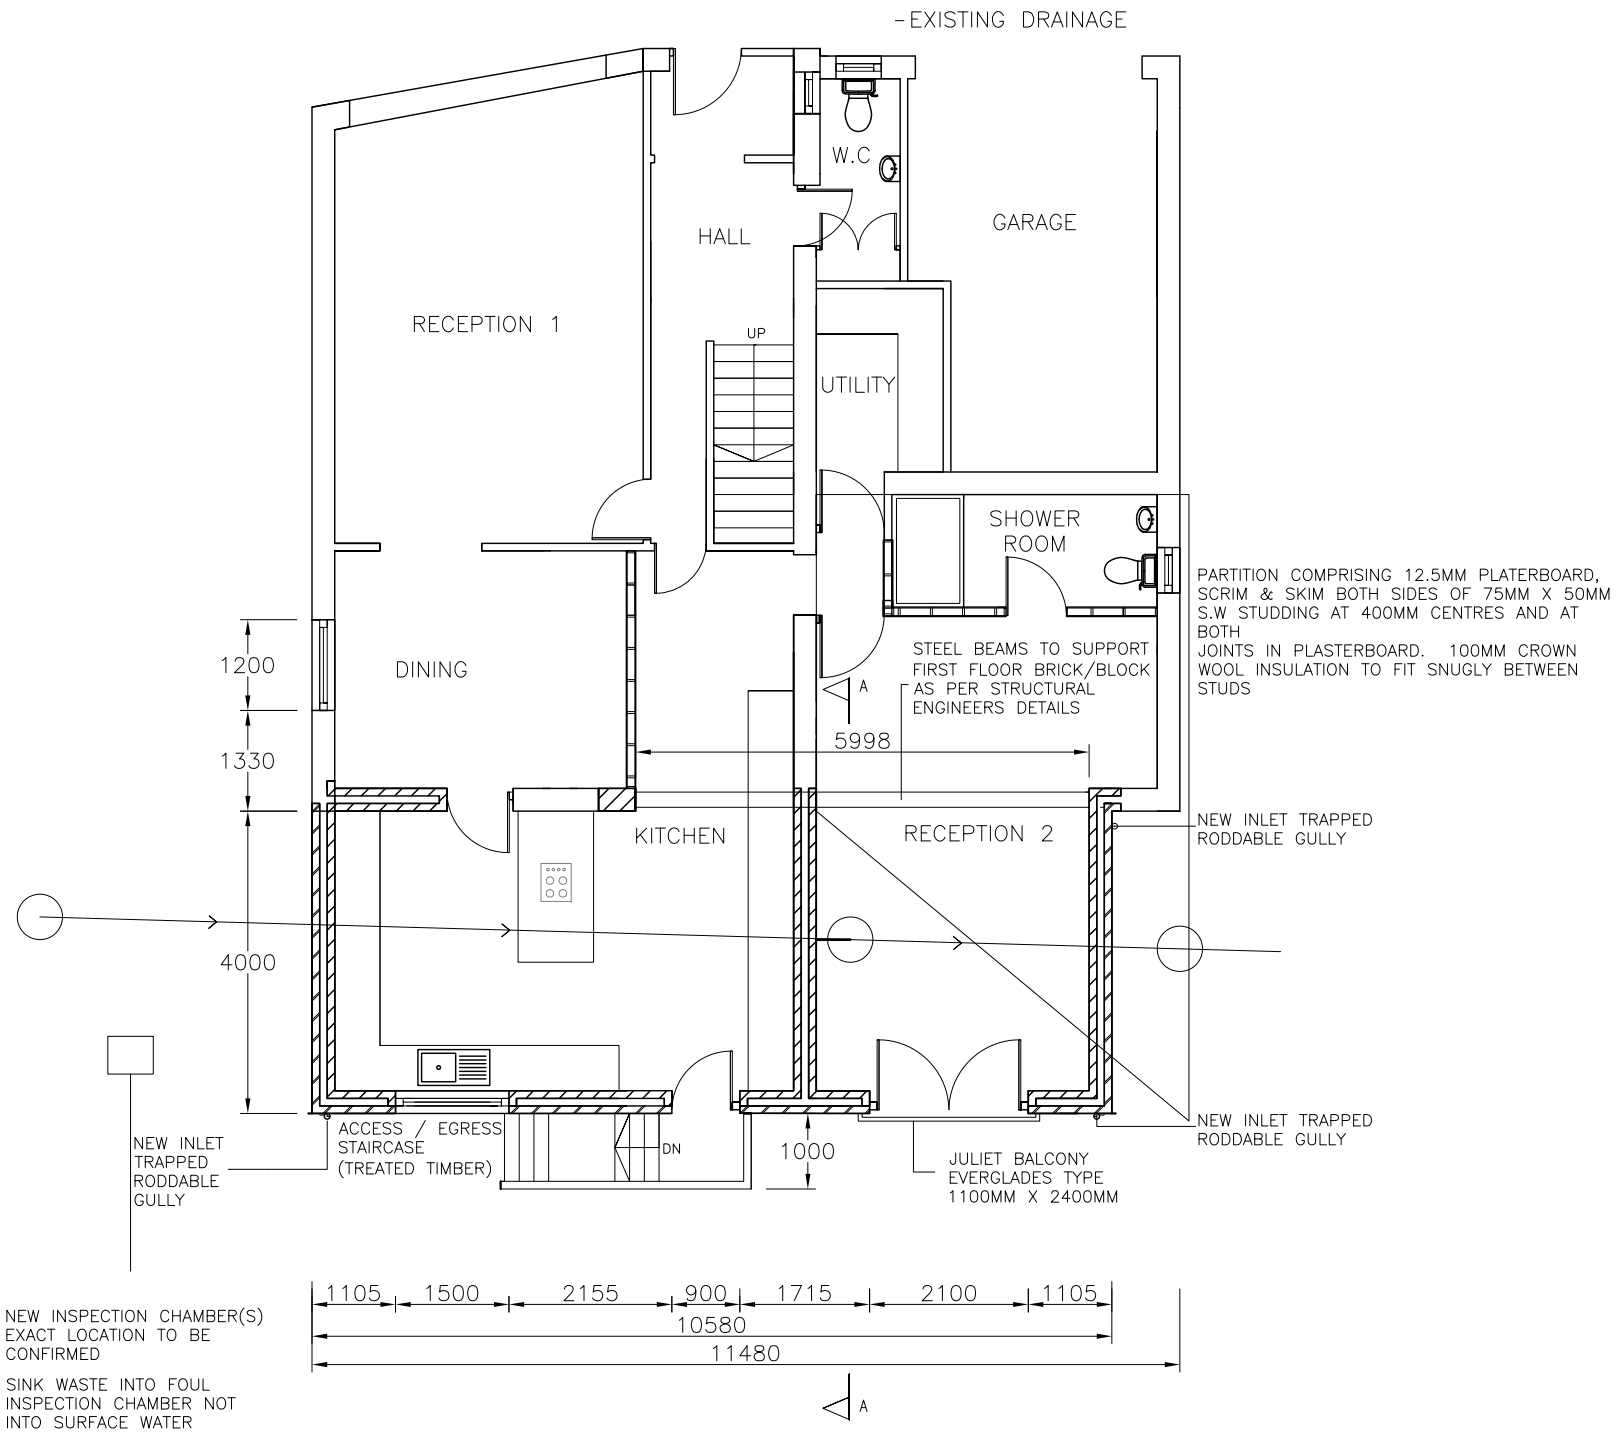

PROPOSED G.F PLAN

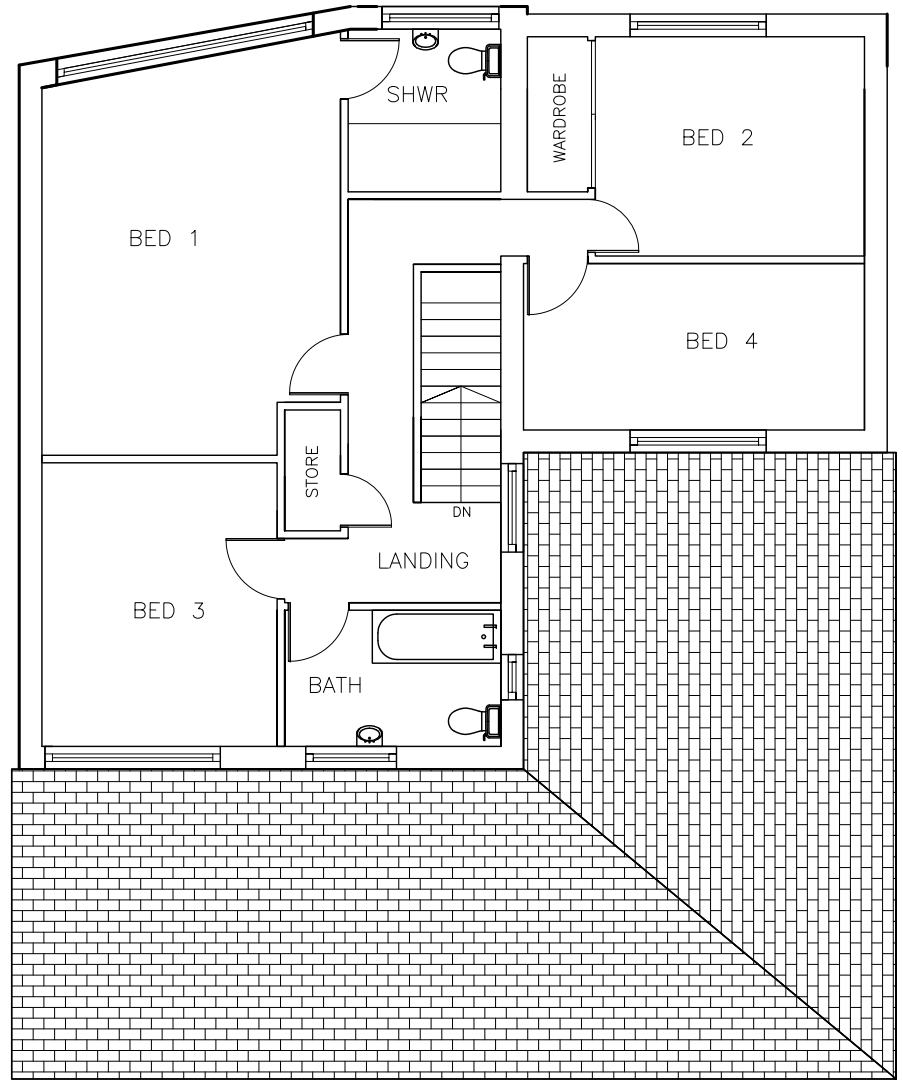

EXISTING F.F PLAN
(NO CHANGE)

NOTES

Rev.	Description	Dr'n	Chk	Date
		-	-	-

Contract: 6 GREENWICH CLOSE, BAMFORD, ROCHDALE, OL11 5JN

Title: PROPOSED SINGLE STOREY REAR EXTENSION AND INTERNAL ALTERATIONS

Scales	1:100	Sheet Size	A3
Drawn -	Checked -	Date	18.05.2020
Drg. No.	DWG 3 OF 6	Revision	D