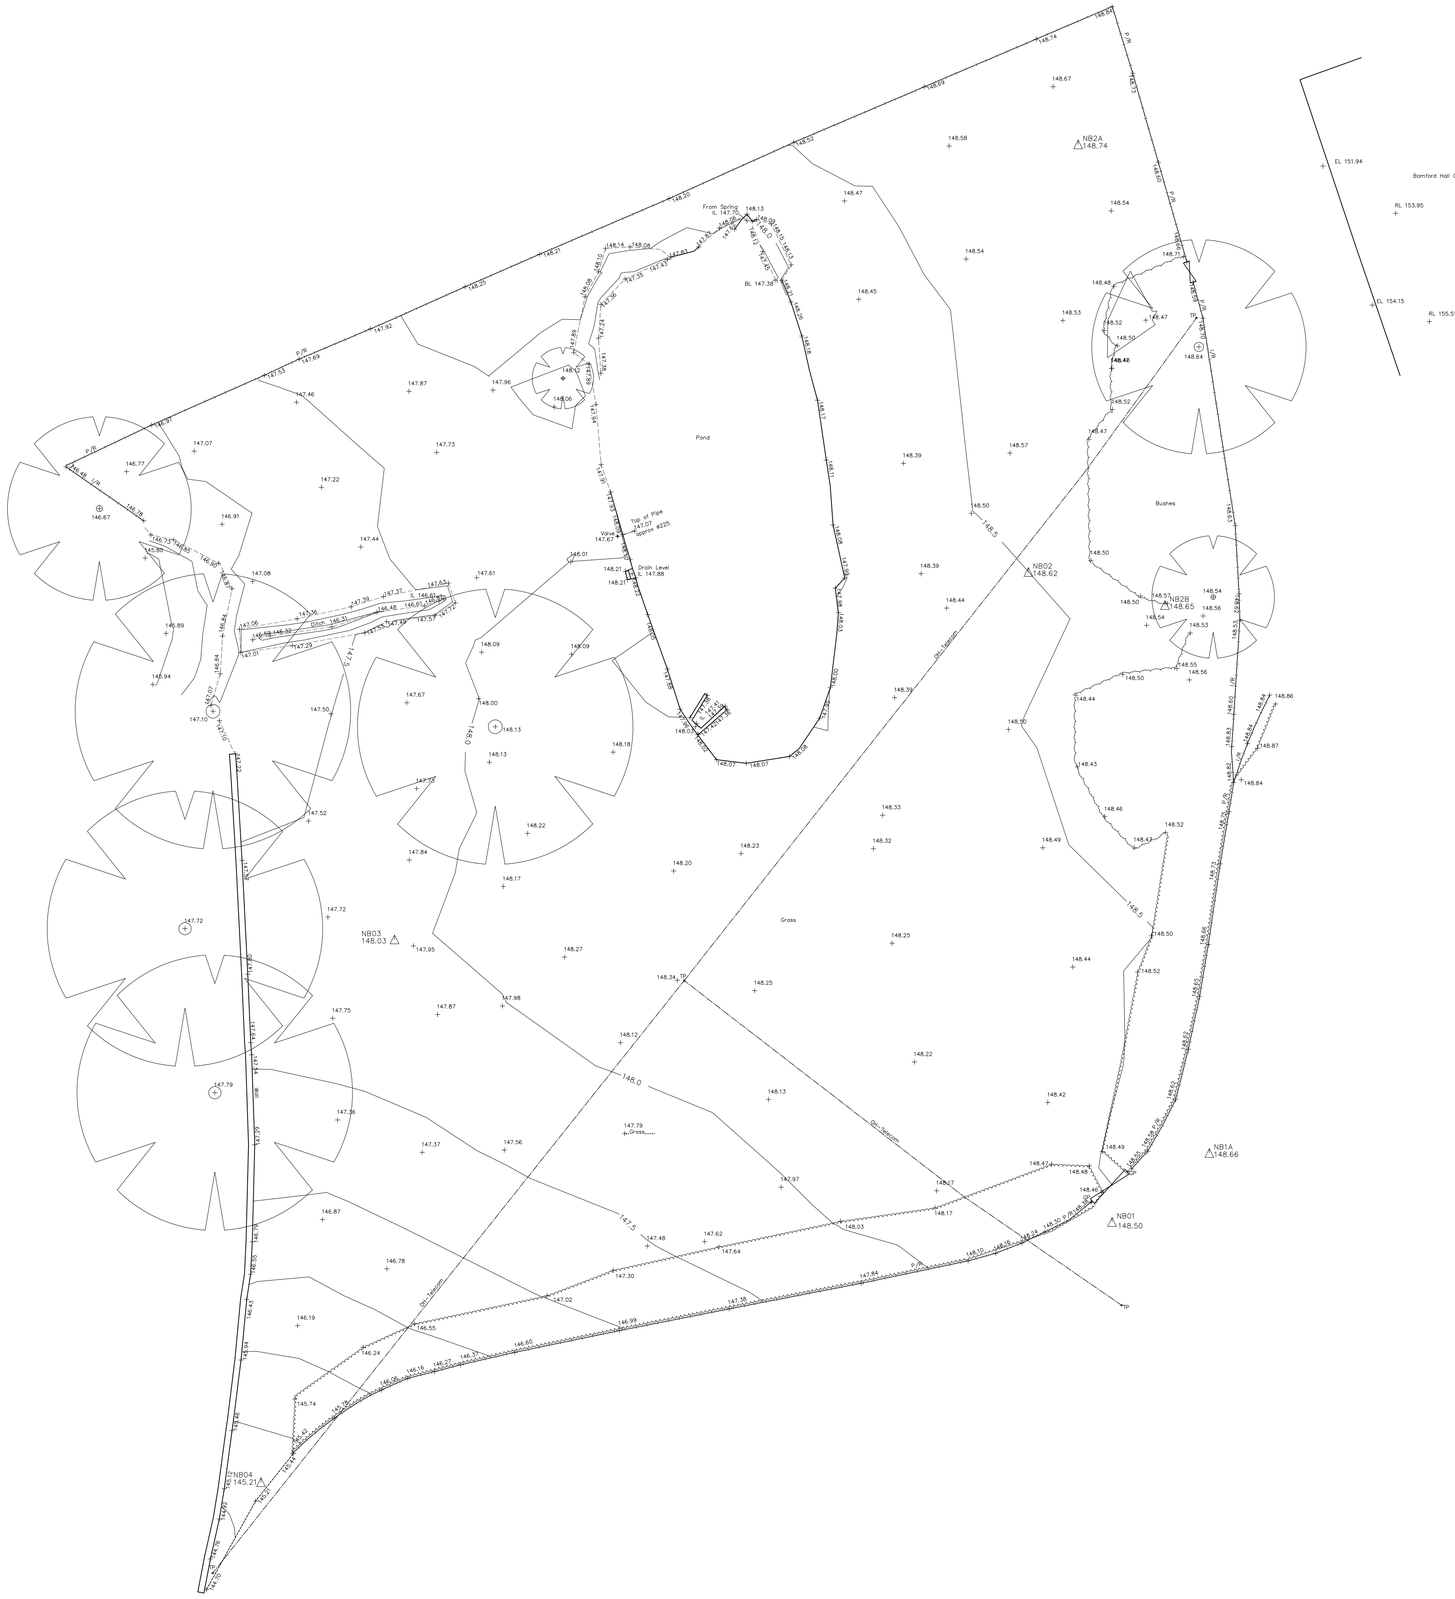

Site Plan As Existing

work to figured dimensions © CJ Partnership owns the copyright of this design / drawing which must not be reproduced in whole or in part without the written permission of CJ Partnership	Mark Beswick New Dwelling Land adjacent Bamford Old Hall Bamford Rochdale	Site Plan As Existing	contract no 3342 drawn by Survey Systems	drawing no 02 date 02.09.14	revision scale @ A1 1:200	Revisions: A.	Blue Pit Mill Queensway Castleton Rochdale OL11 2PG +44 (0)1706 631347 info@cjpartnership.com www.cjpartnership.com

CJPARTNERSHIP
ENVIRONMENTAL ARCHITECTS